D012

LEVEL X'ING GATE NO.160

(BET ERC - PRN)

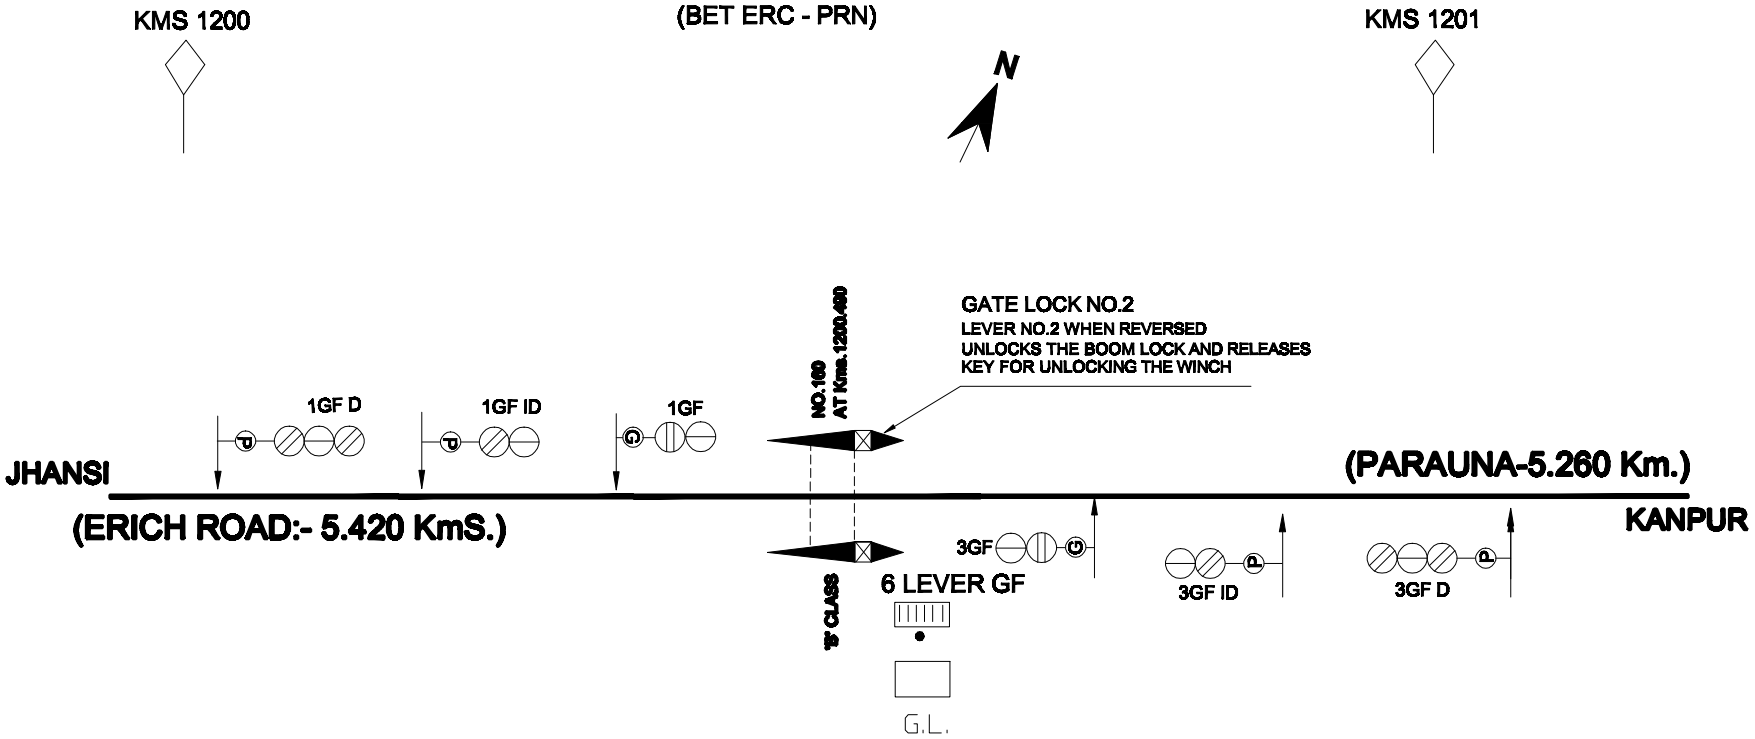

TO SUIT No:B.I.2277/LX160