D016

BHUA STATION (EI)

'B' CLASS STD -III(R)

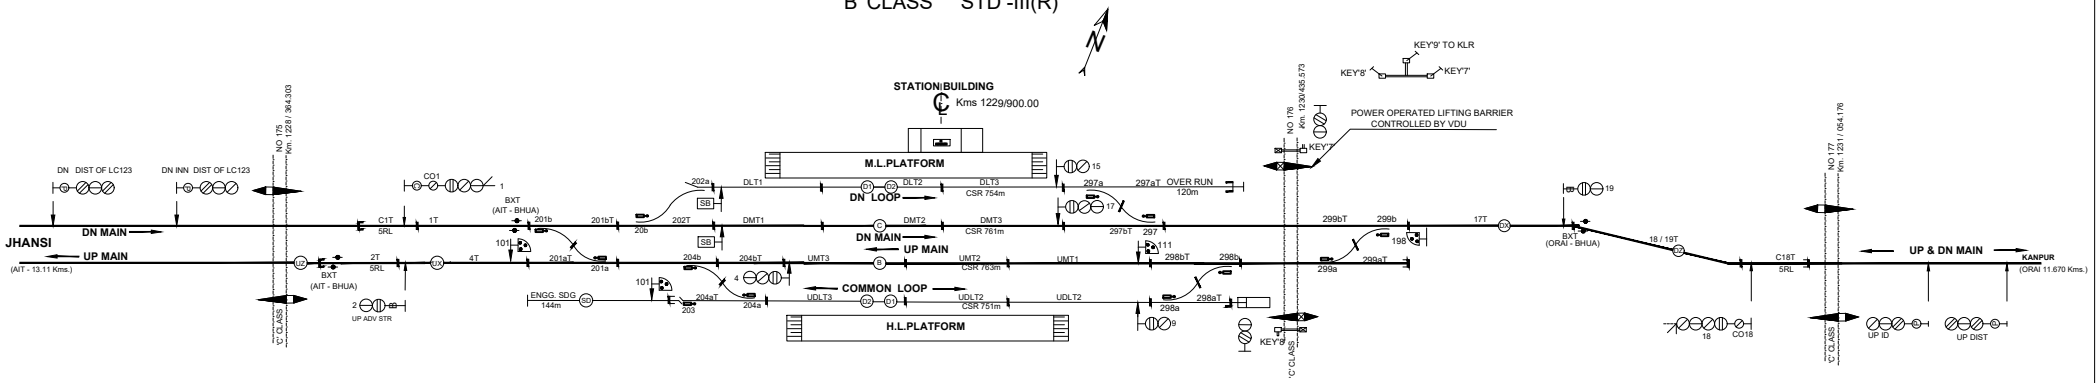

TO SUIT SIP NO.2321 PH
'B' CLASS STD -III(R)