D026

LALPUR STATION

'B' CLASS STD -III(R)

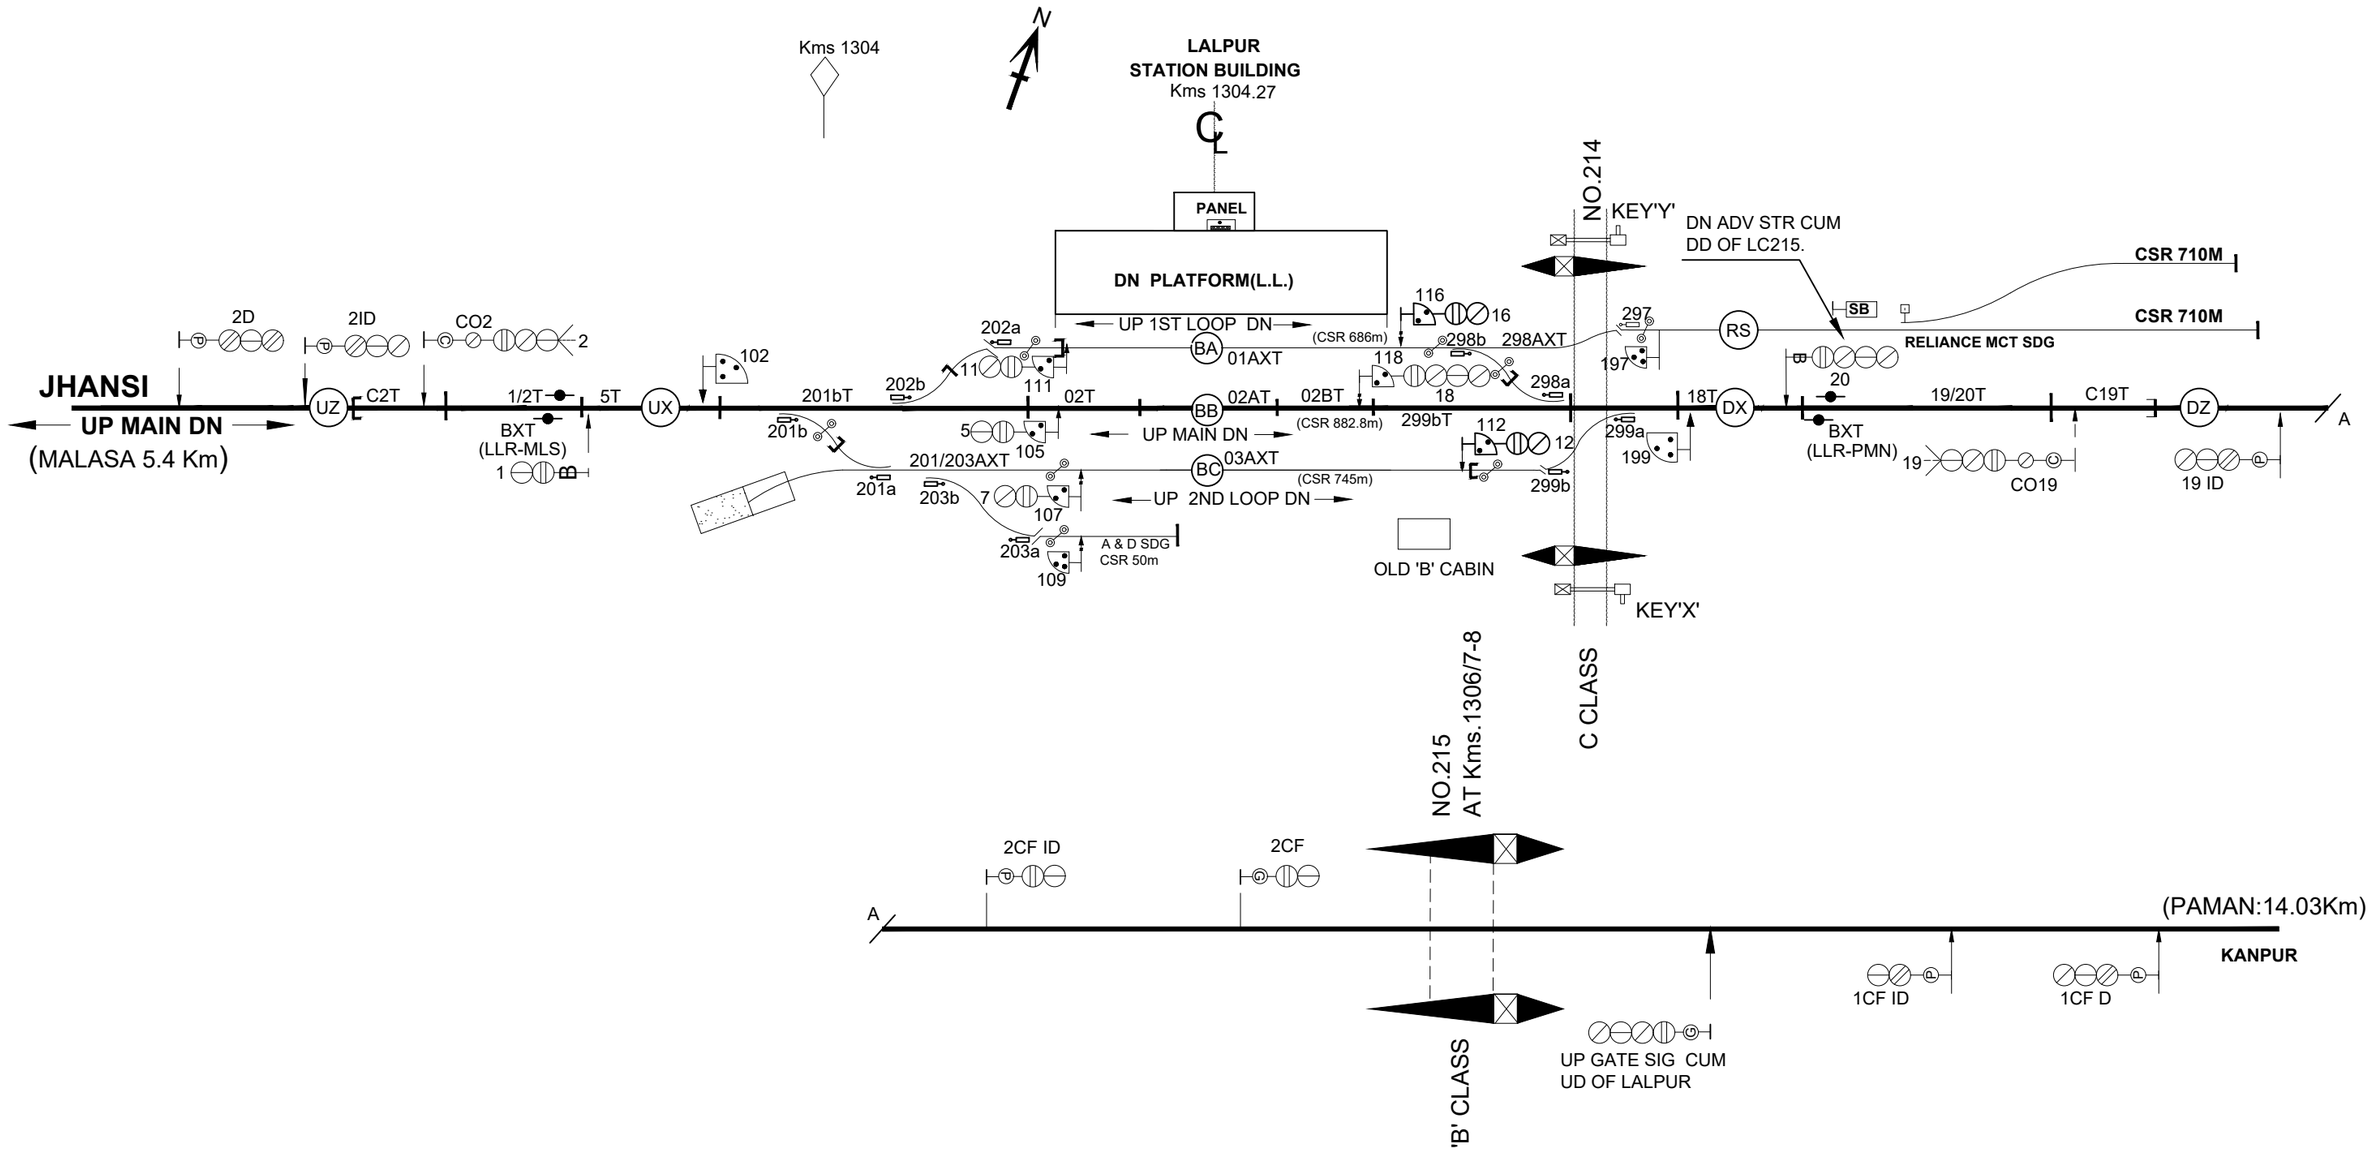

TO SUIT DRG. NO.
SI- D2288/'D'