003

BHANDAI STATION

PI

'B' CLASS STD III-R

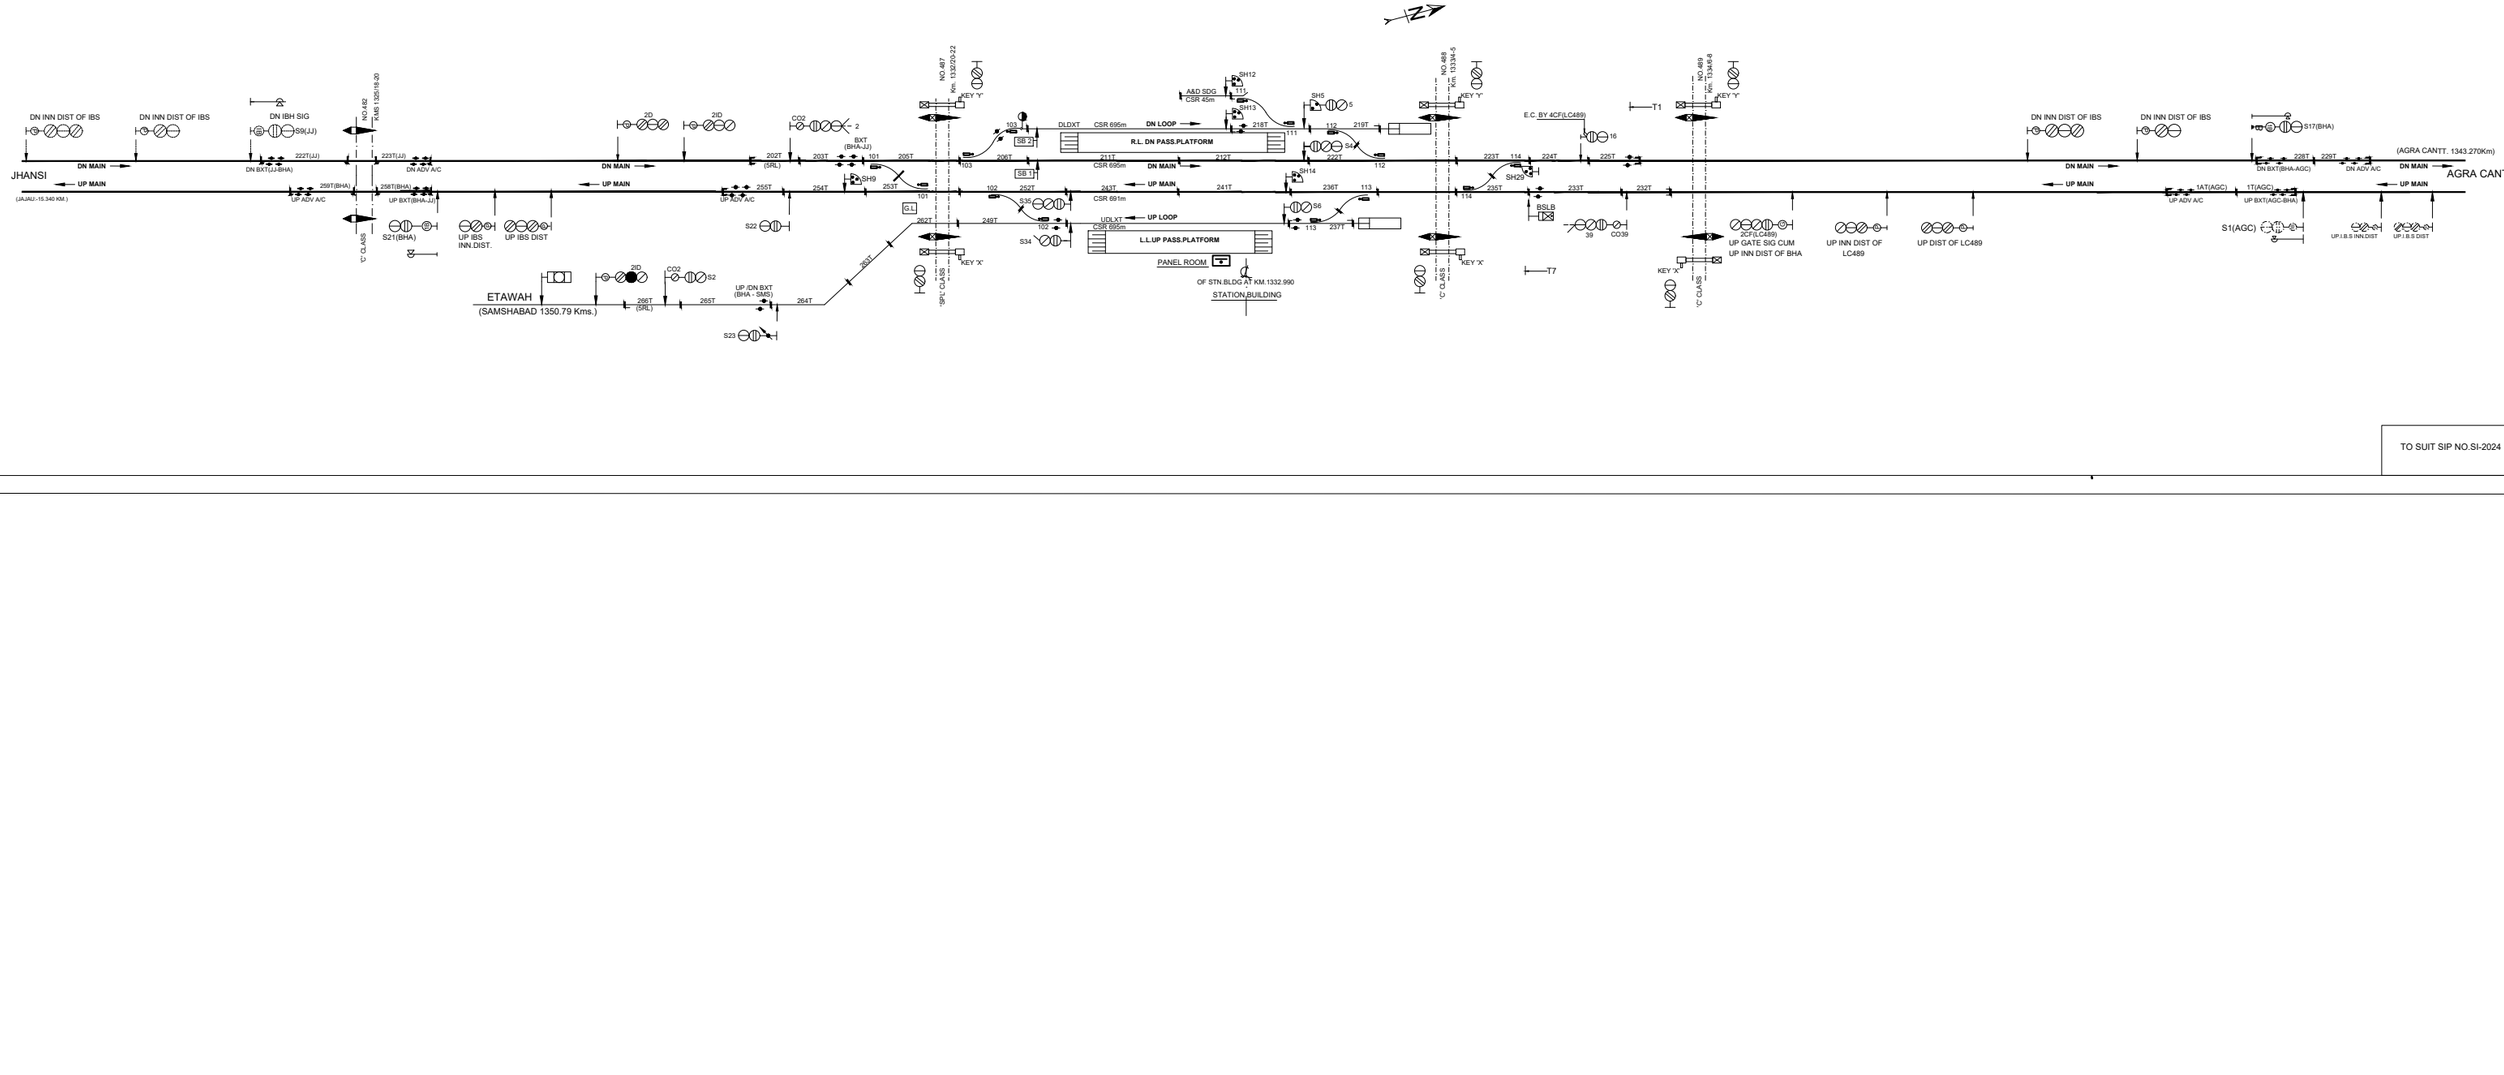

TO SUIT SIP NO.SI-2024