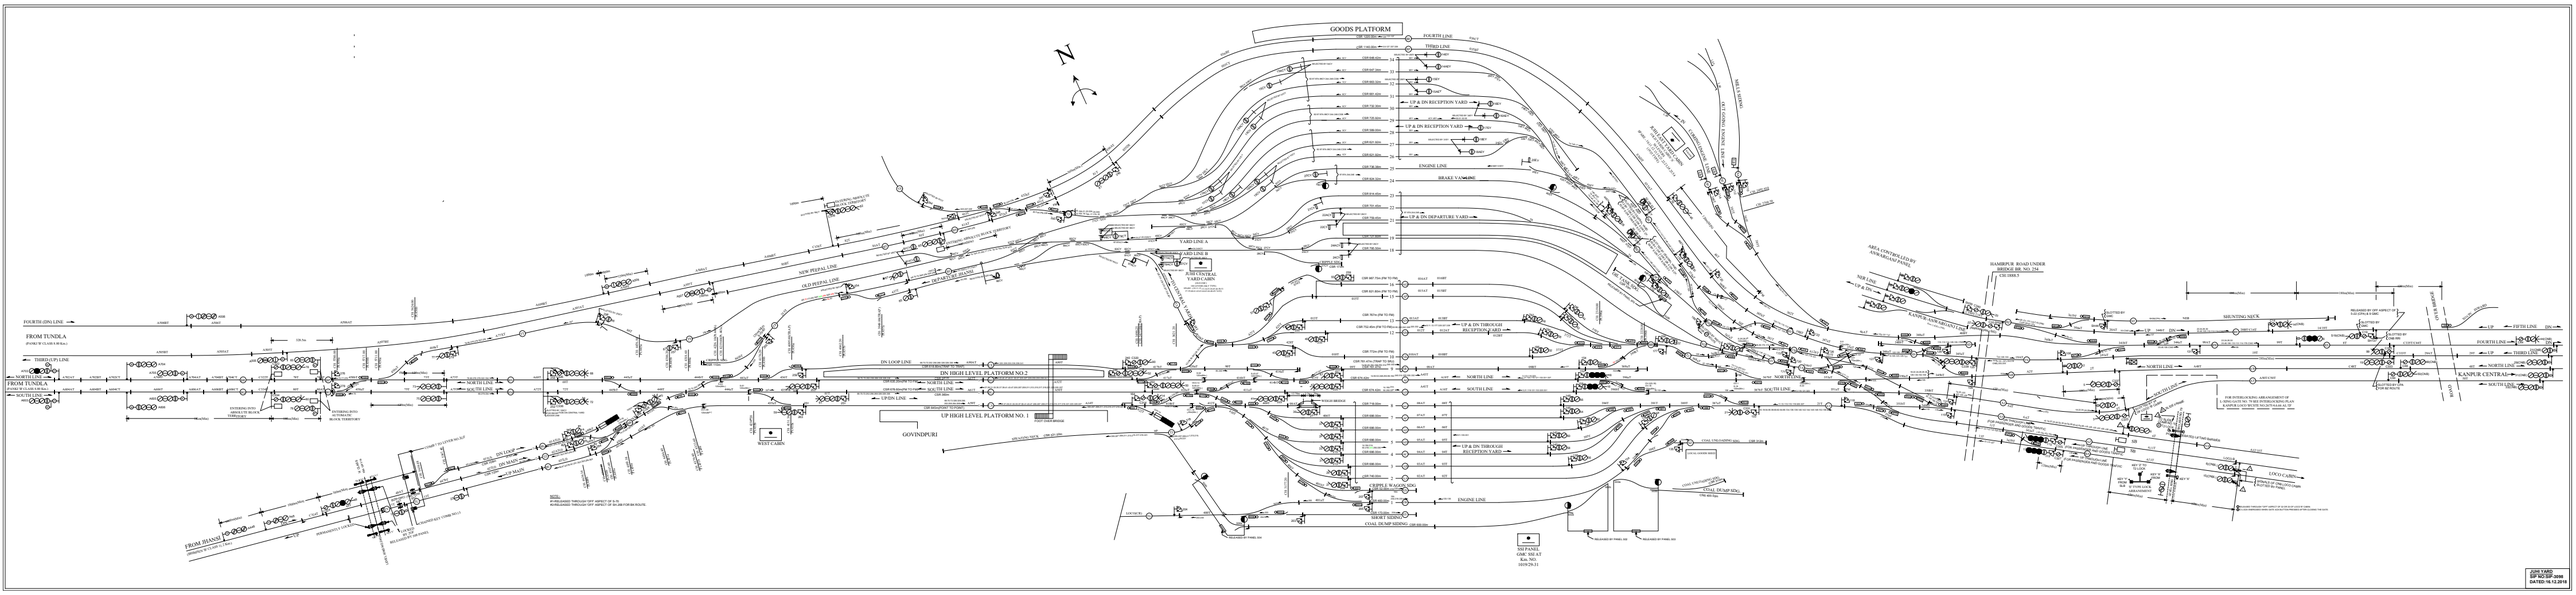
GOODS PLATFORM
FOURTH LINE
THIRD LINE
UP & DN RECEPTION YARD
ENGINE LINE
BRAKE VAN&BRE
UP & DN DEPARTURE YARD
YARD LINE A
YARD LINE B
FROM TUNDLA
(FROM W CLASS B BG.)
THIRD (3P) LINE
NORTH LINE
SOUTH LINE
DN LOOP LINE
DN HIGH LEVEL PLATFORM NO.2
UP HIGH LEVEL PLATFORM NO. 1
GOVINDPURI
WEST CABIN
UP DN LINE
UP & DN THROUGH RECEPTION YARD
COAL DUMP SIDING
Km. NO. -
1019/29.31
COAL UNLOADING
COAL DUMP SIDING
HAMIRPUR ROAD UNDER BRIDGE BR. NO. 254
(TO 1004.5)
FOURTH LINE
THIRD LINE
NORTH LINE
SOUTH LINE
KANPUR CENTRAL
LOCO CABIN
FROM JHANSI
(FROM W CLASS B BG.)
NOTES:
1) PROHIBITED THROUGH GOV AIRECT OF D.Y.
2) PROHIBITED THROUGH GOV AIRECT OF SG.DRIVER ON SOLTE.
FOR INTERLOCKING ARRANGEMENT OF
PROHIBITED THROUGH GOV AIRECT OF D.Y.R.M. GOV.CP.CMD
