KIRAOLI STATION

PI

'B' CLASS STD IIR

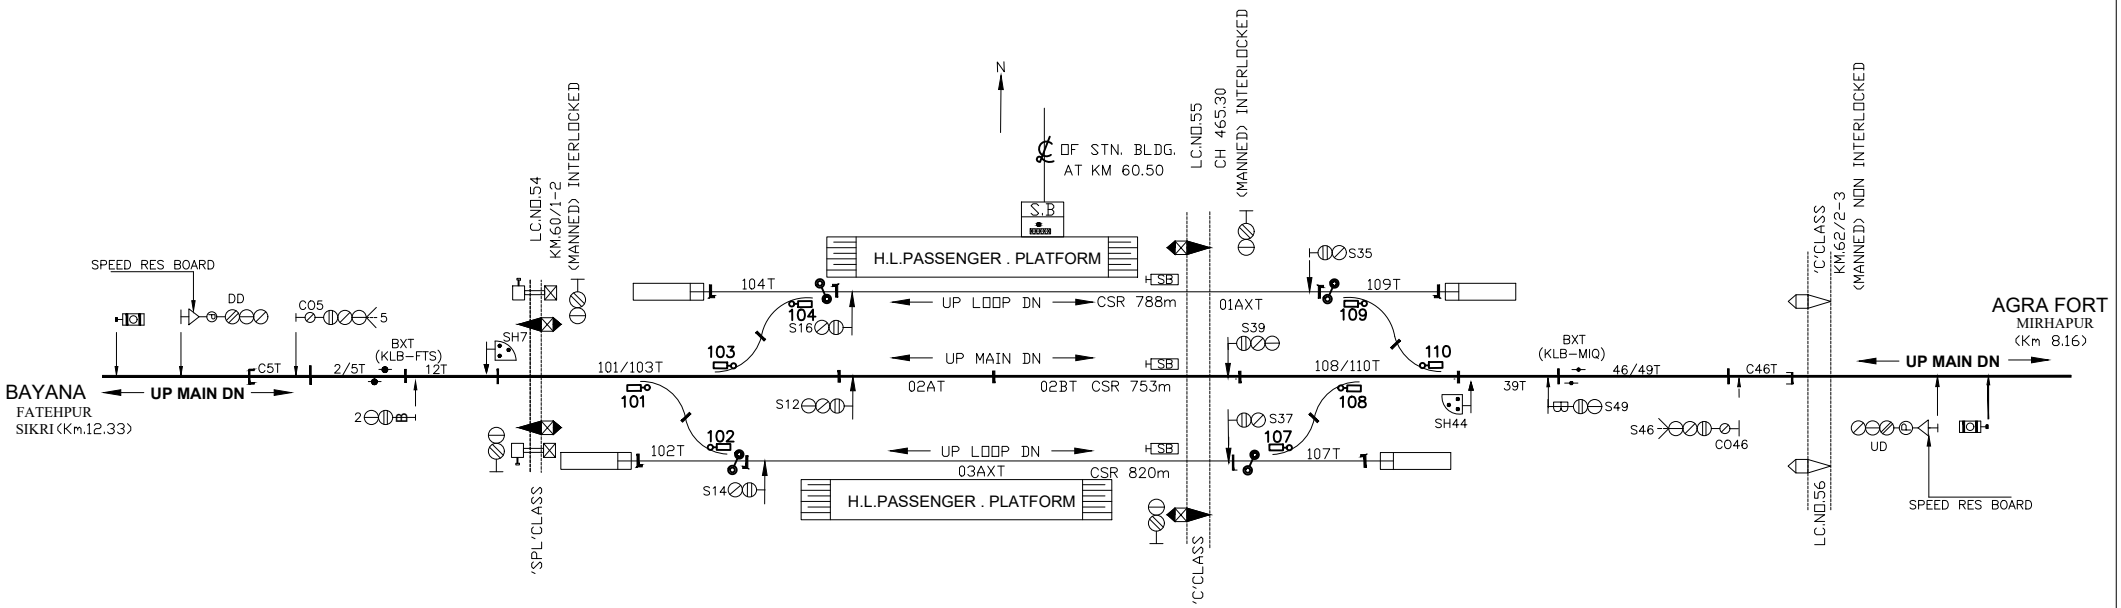

LC.NO.55(N.I./MANNED)
'C'CLASS(KM.60/30-61/01

TO SUIT S-IP NO.D-1209