BANSI PAHARPUR STATION
PI
'B' CLASS STD III

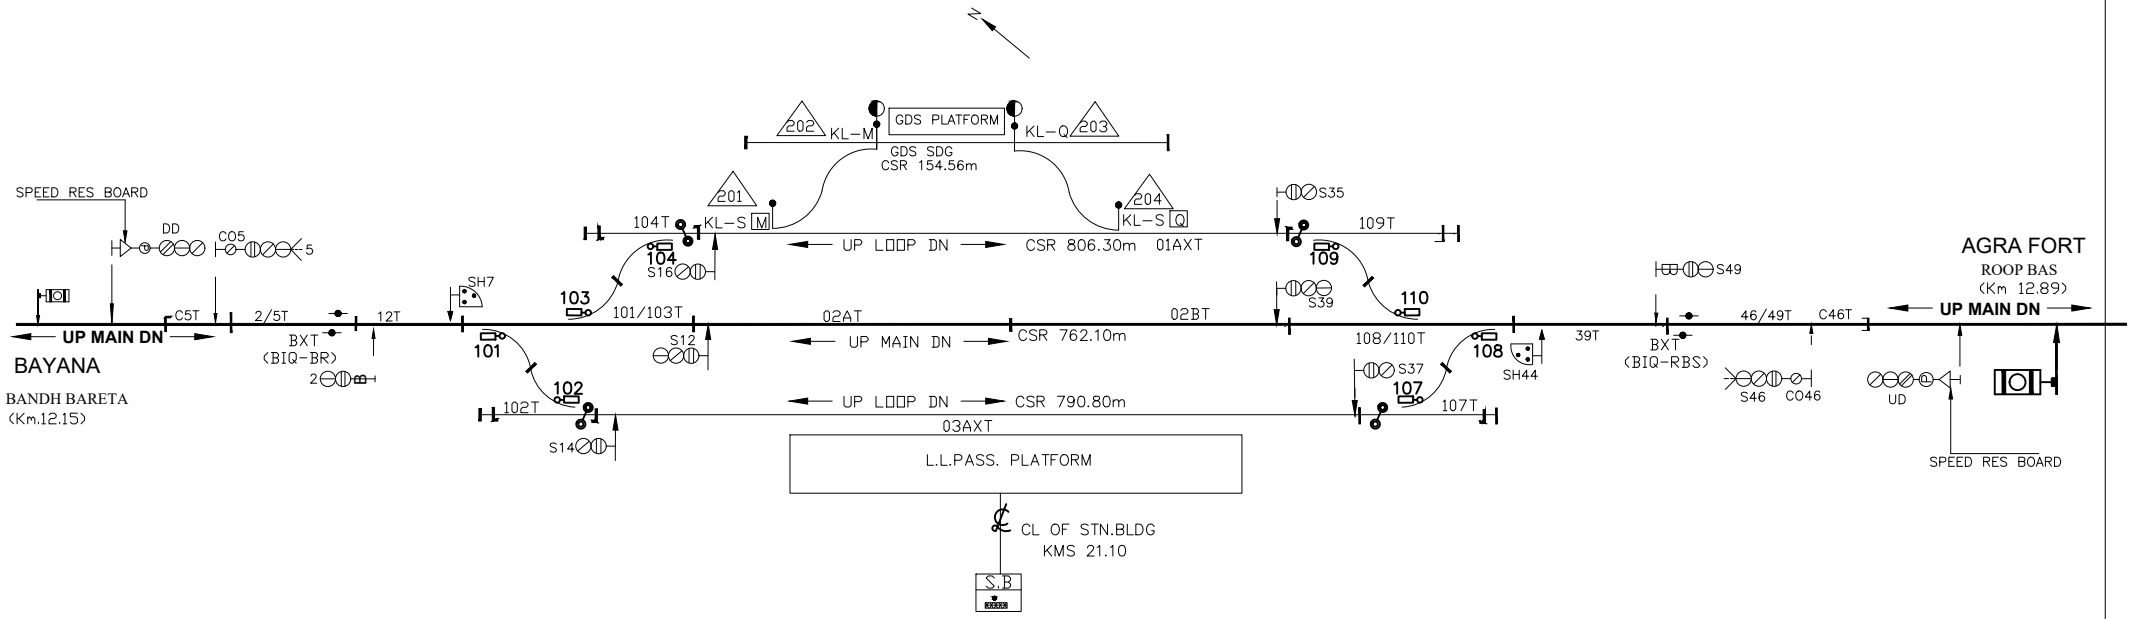

TO SUIT S-IPD-1060
CLASS'B'
STIII