KANPUR ANUWARGANJ STATION

PI

'SPL' CLASS , STD III

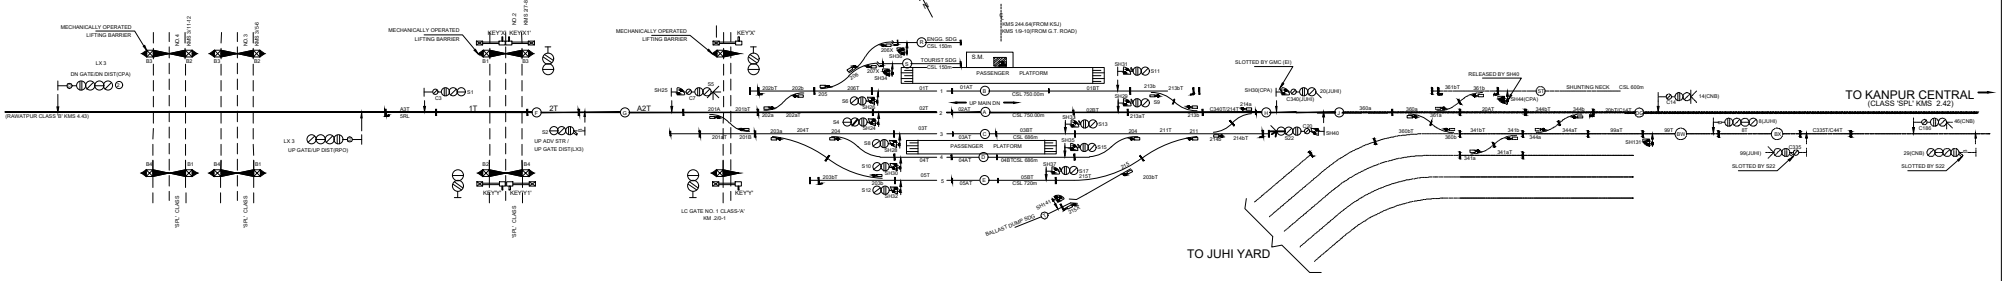

TO SUIT SIP NO:SIP-E-3801