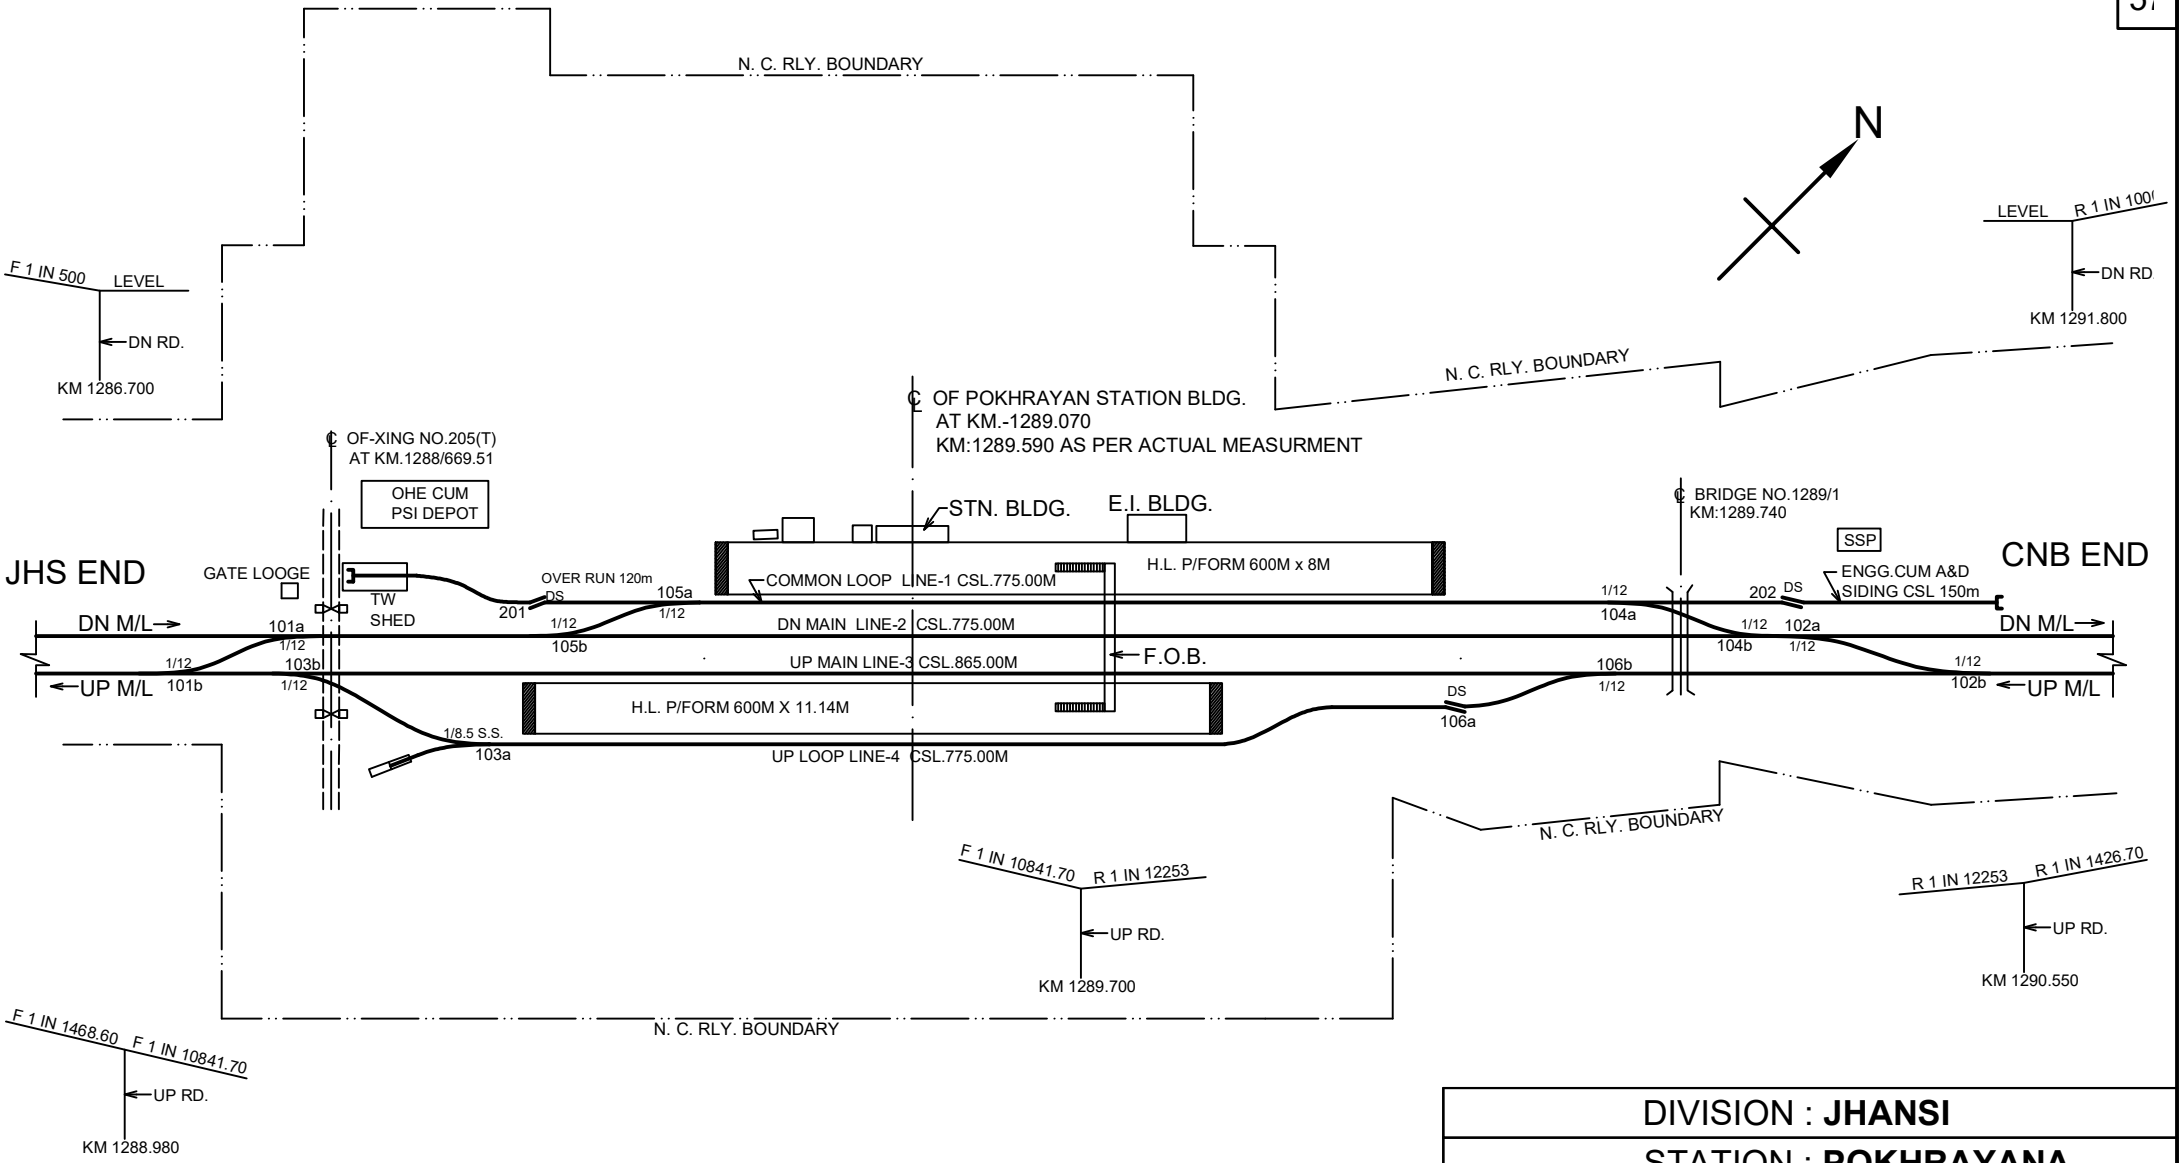

DIVISION : **JHANSI**

STATION : **POKHRAYANA**

MINI YARD DIAGRAM OF **POKHRAYAN (PHN)** STATION

SCALE - NOT TO SCALE

DRG. NO. : DRM (W) JHS / SK

UPDATED UP TO 01-12-2021