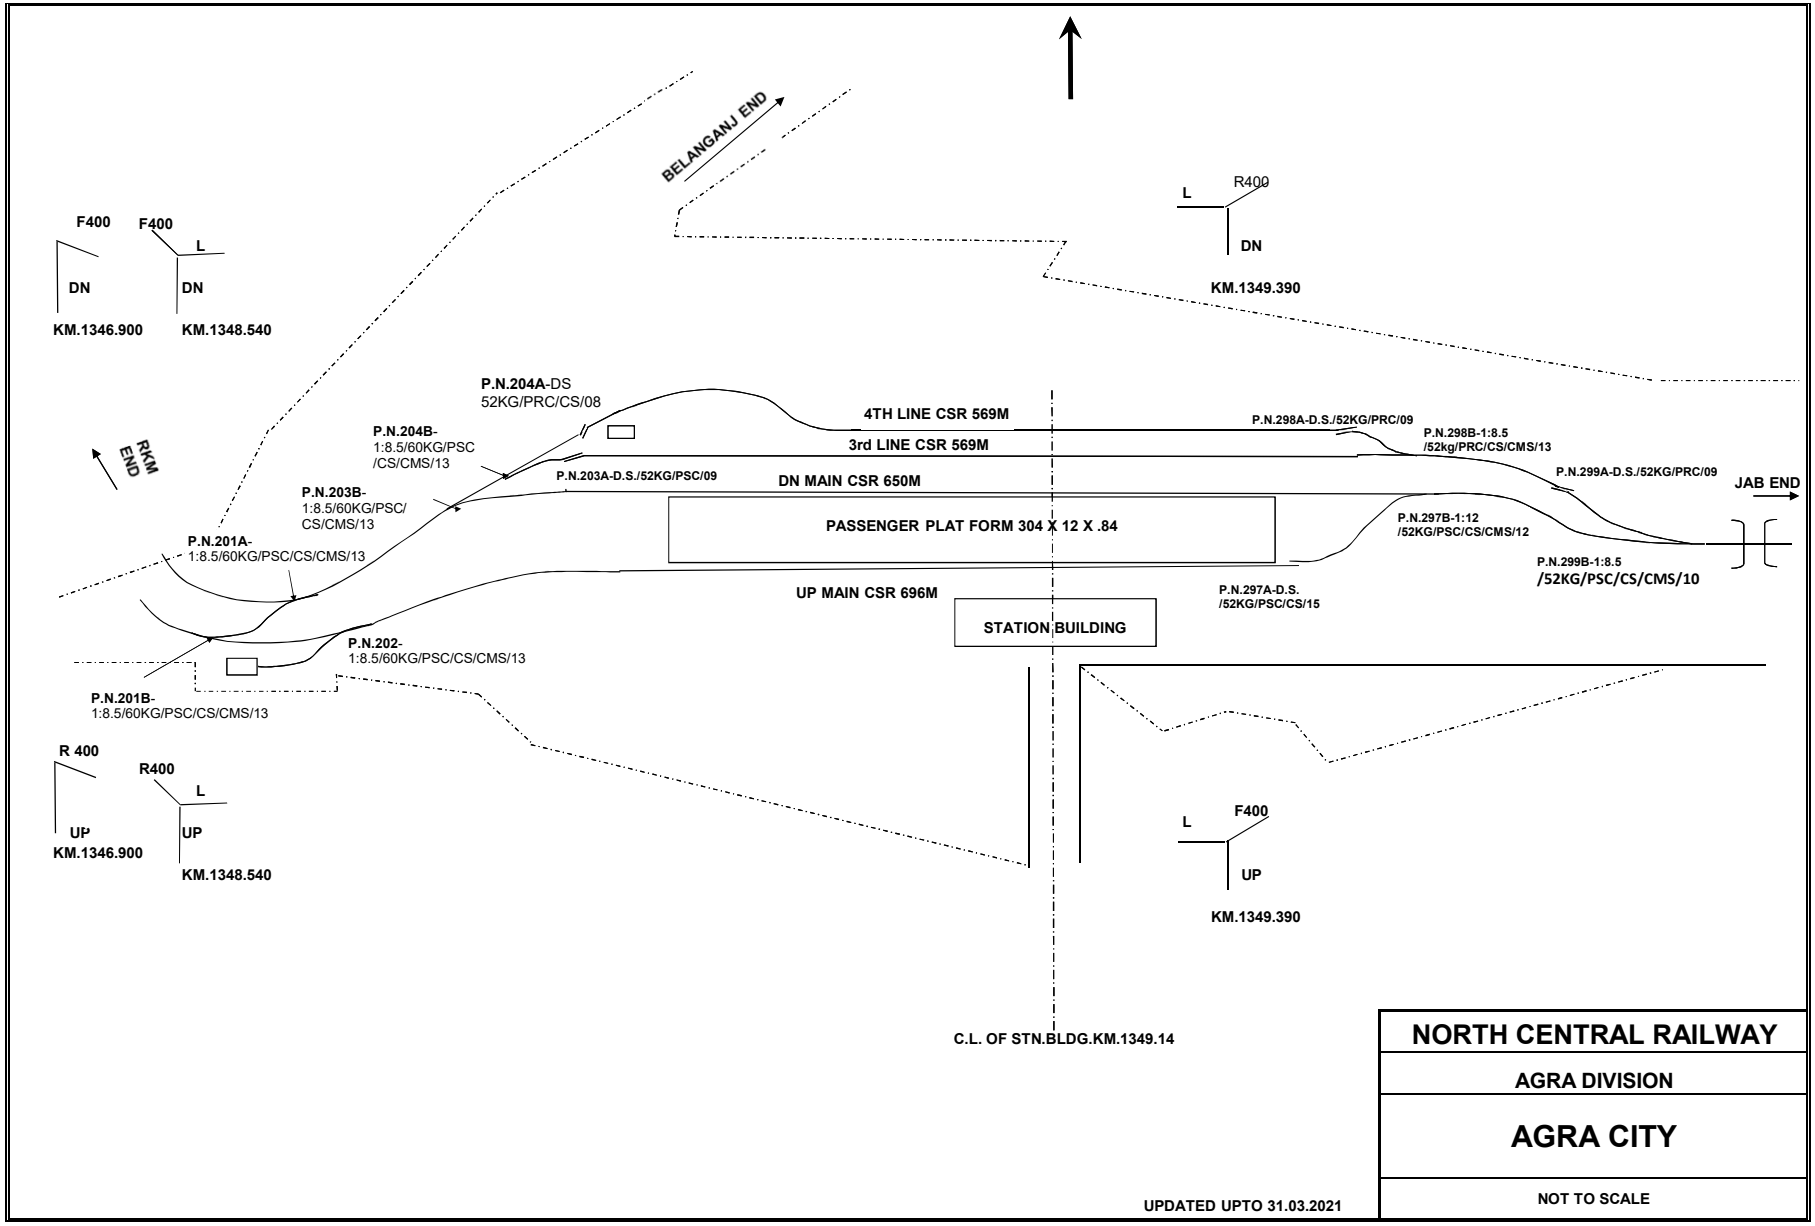

NORTH CENTRAL RAILWAY
AGRA DIVISION
AGRA CITY
NOT TO SCALE

UPDATED UPTO 31.03.2021