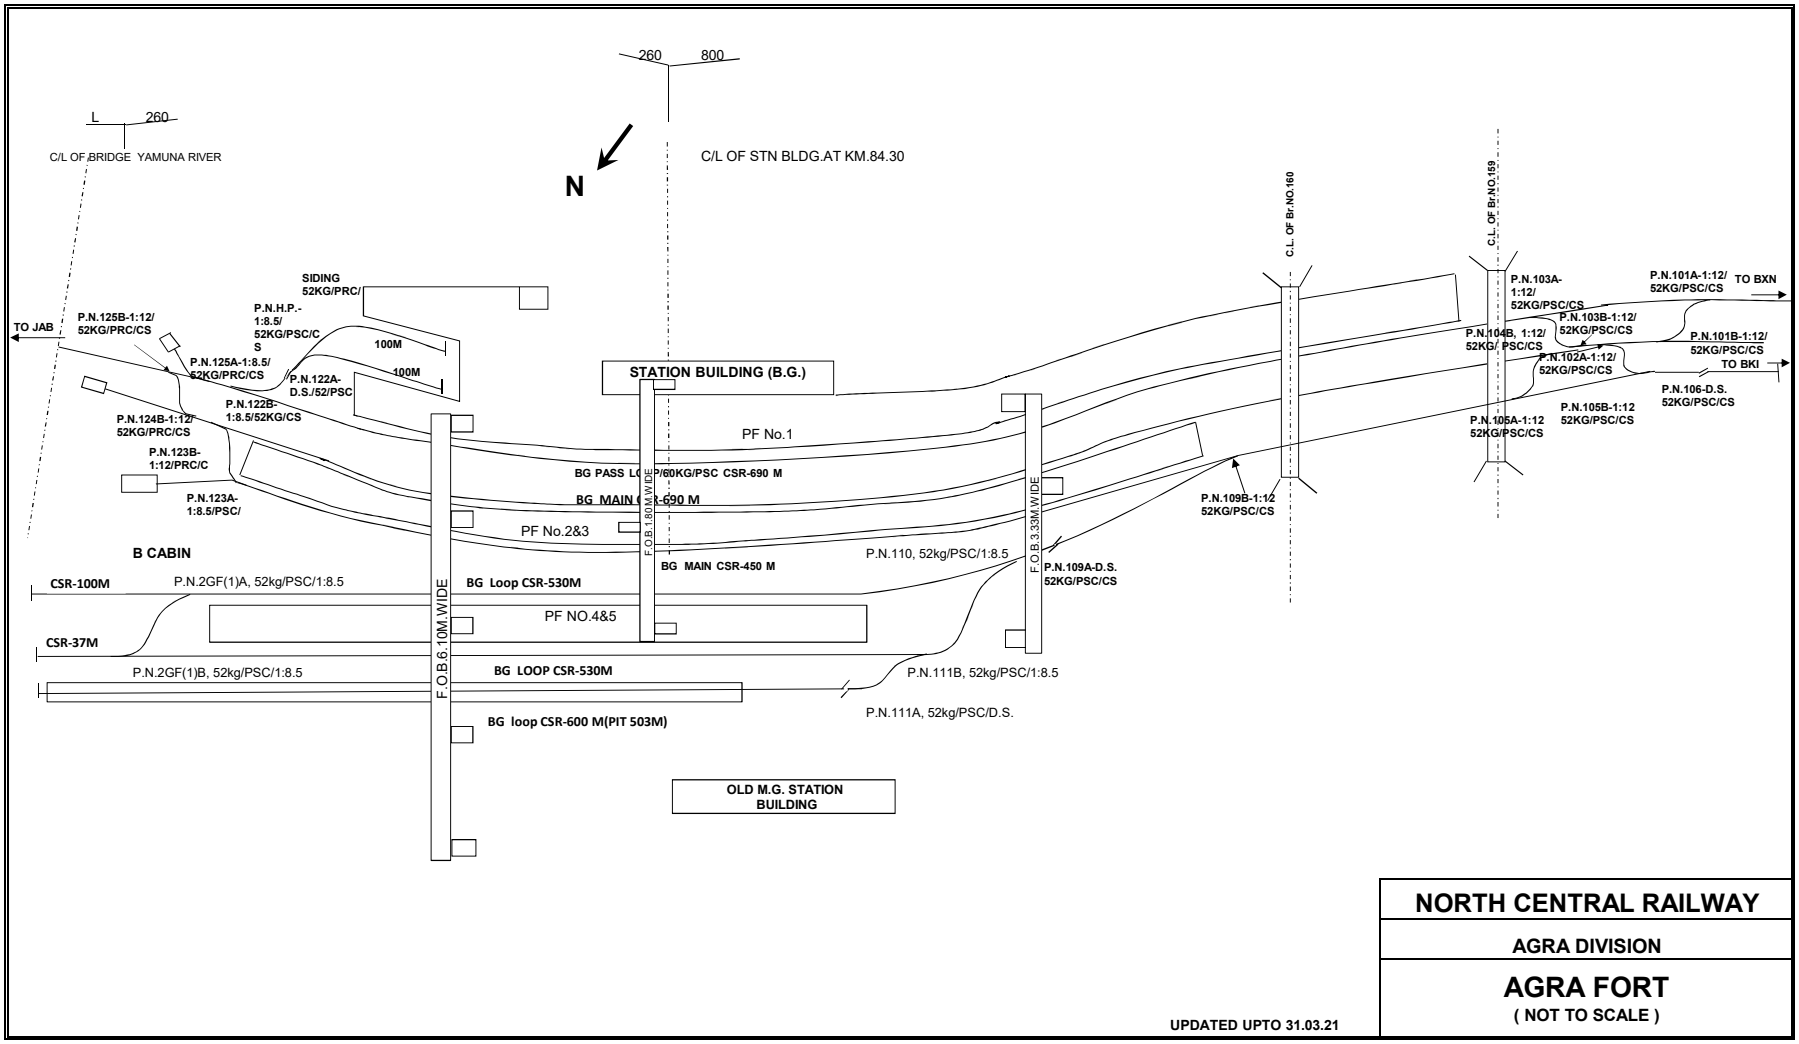

UPDATED UPTO 31.03.21

NORTH CENTRAL RAILWAY

AGRA DIVISION

AGRA FORT

(NOT TO SCALE)