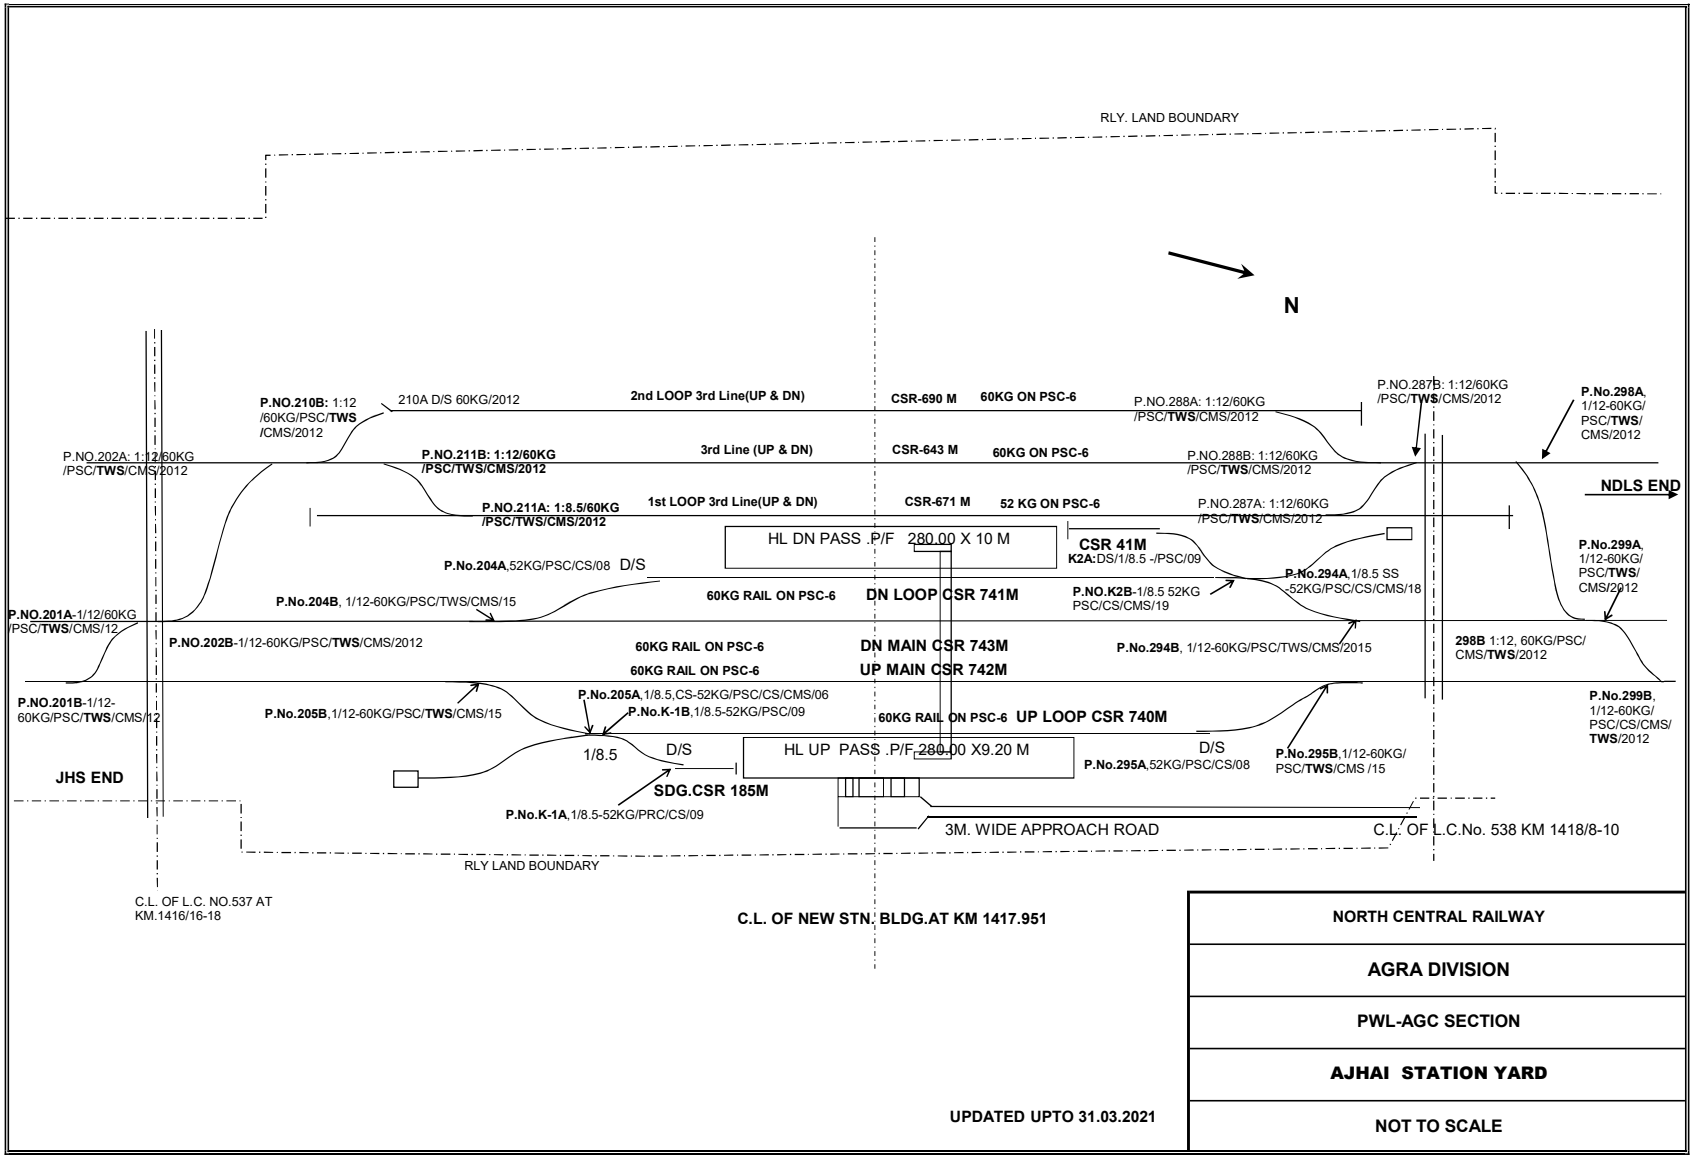

NORTH CENTRAL RAILWAY
AGRA DIVISION
PWL-AGC SECTION
AJHAI STATION YARD
NOT TO SCALE

UPDATED UPTO 31.03.2021