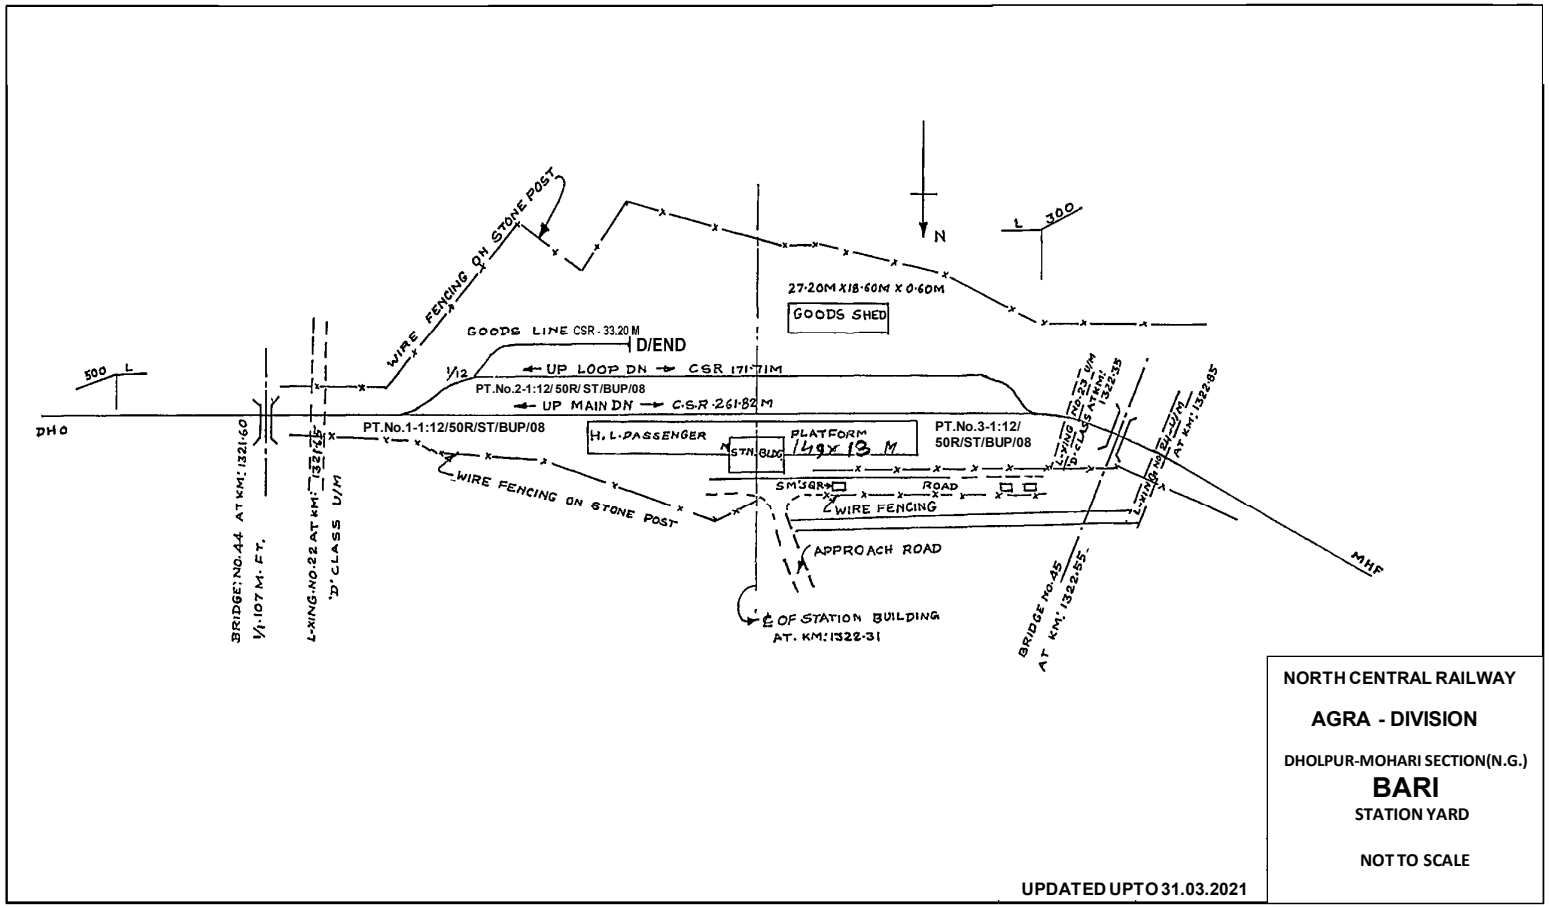

NORTH CENTRAL RAILWAY

AGRA - DIVISION

DHOLPUR-MOHARI SECTION(N.G.)

BARI

STATION YARD

NOT TO SCALE

UPDATED UPTO 31.03.2021