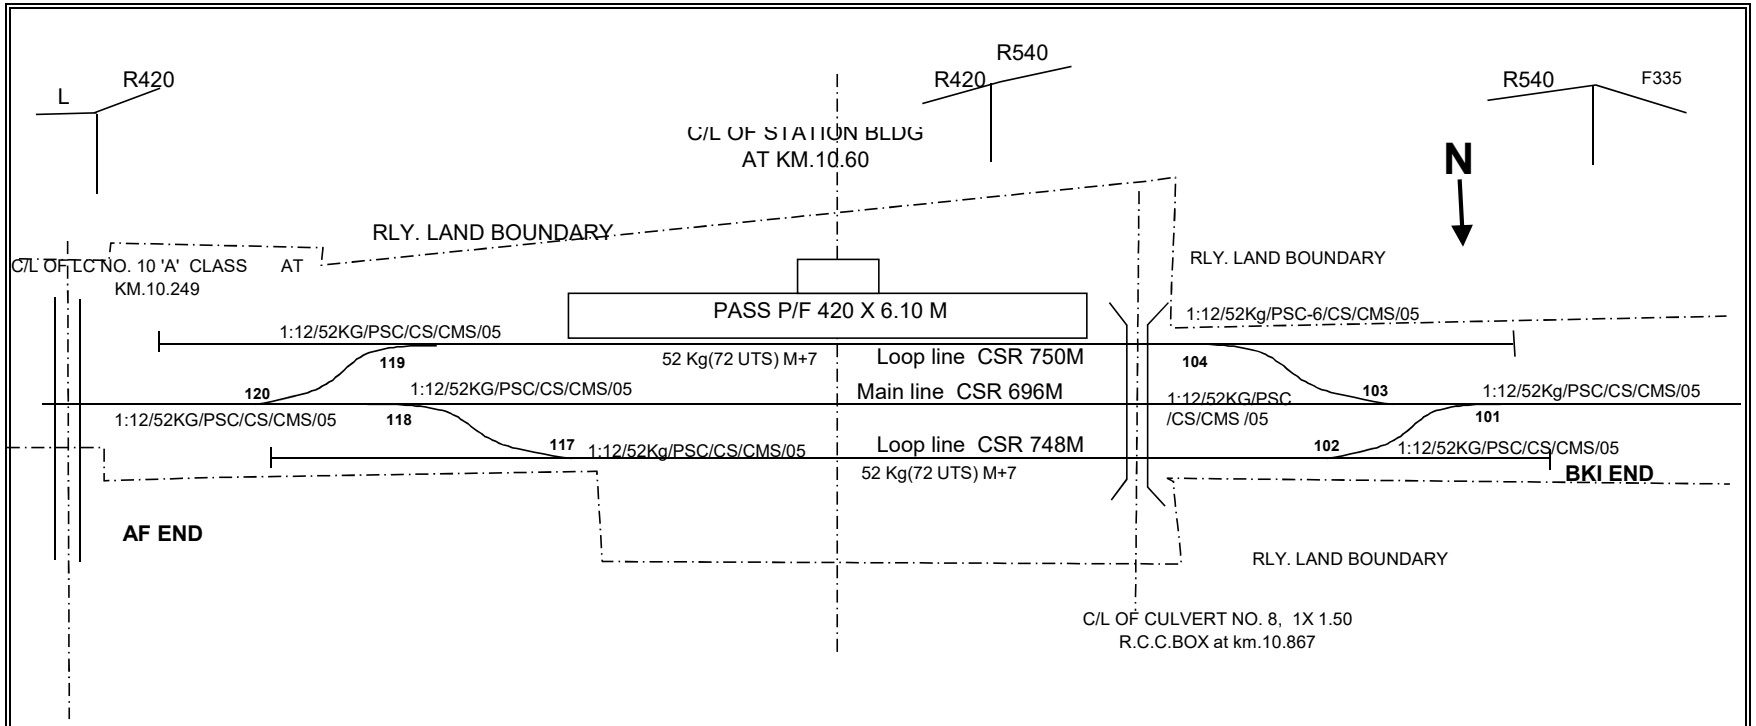


| |
|---|
| **NORTH CENTRAL RAILWAY** |
| **AGRA DIVISION** |
| **AF-BKI SECTION** |
| **BICHPURI** |
| **NOT TO SCALE** |

**UPDATED UPTO 31.03.2021**