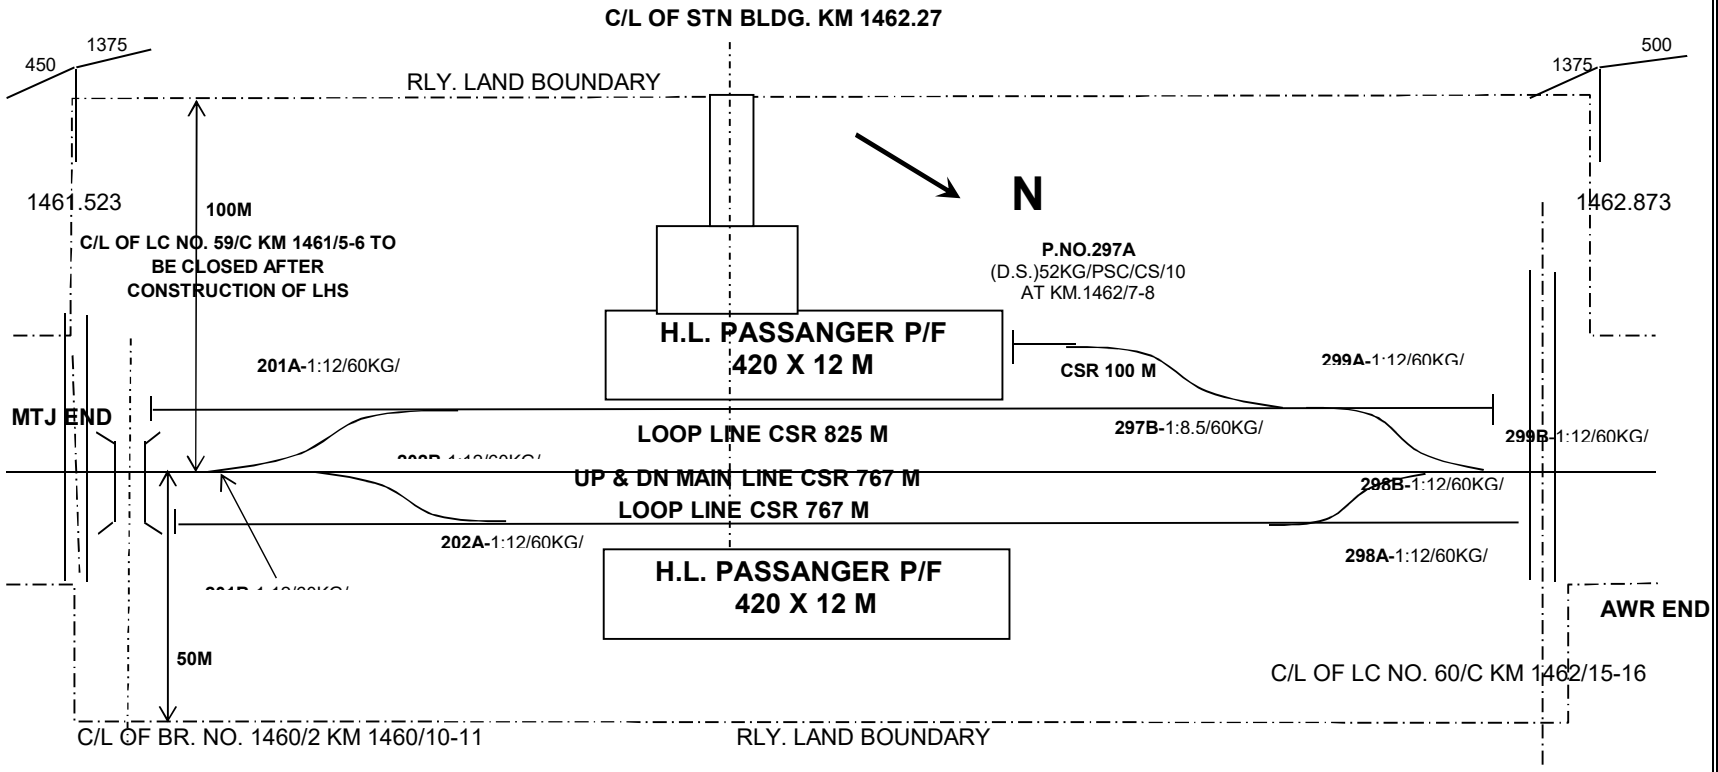

NORTH CENTRAL RAILWAY
AGRA DIVISION
MTJ-AWR SECTION
BRIJ NAGAR STATION YARD
NOT TO SCALE

UPDATED UPTO 31.03.2021