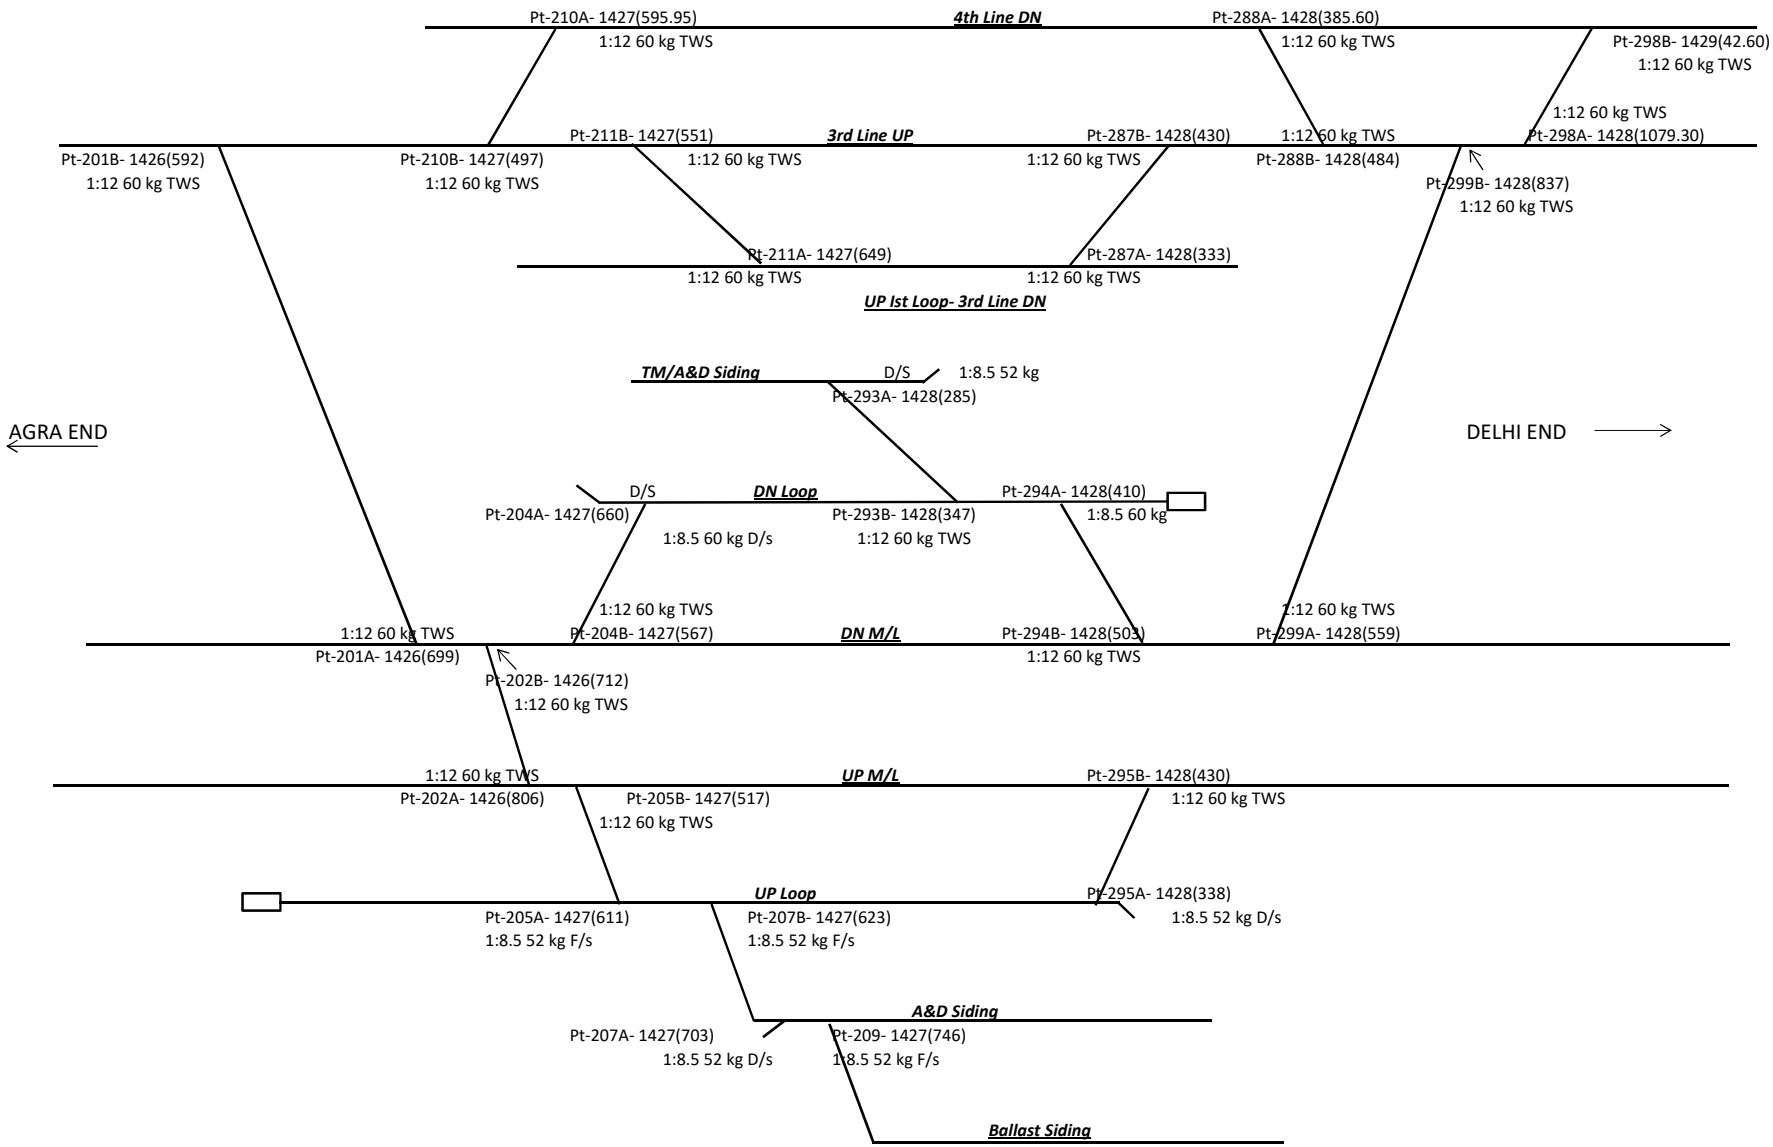

UPDATED UPTO 31.03.2021

NORTH CENTRAL RAILWAY
AGRA DIVISION
PWL-AGC SECTION
CHHATA STATION YARD (NEW)
NOT TO SCALE