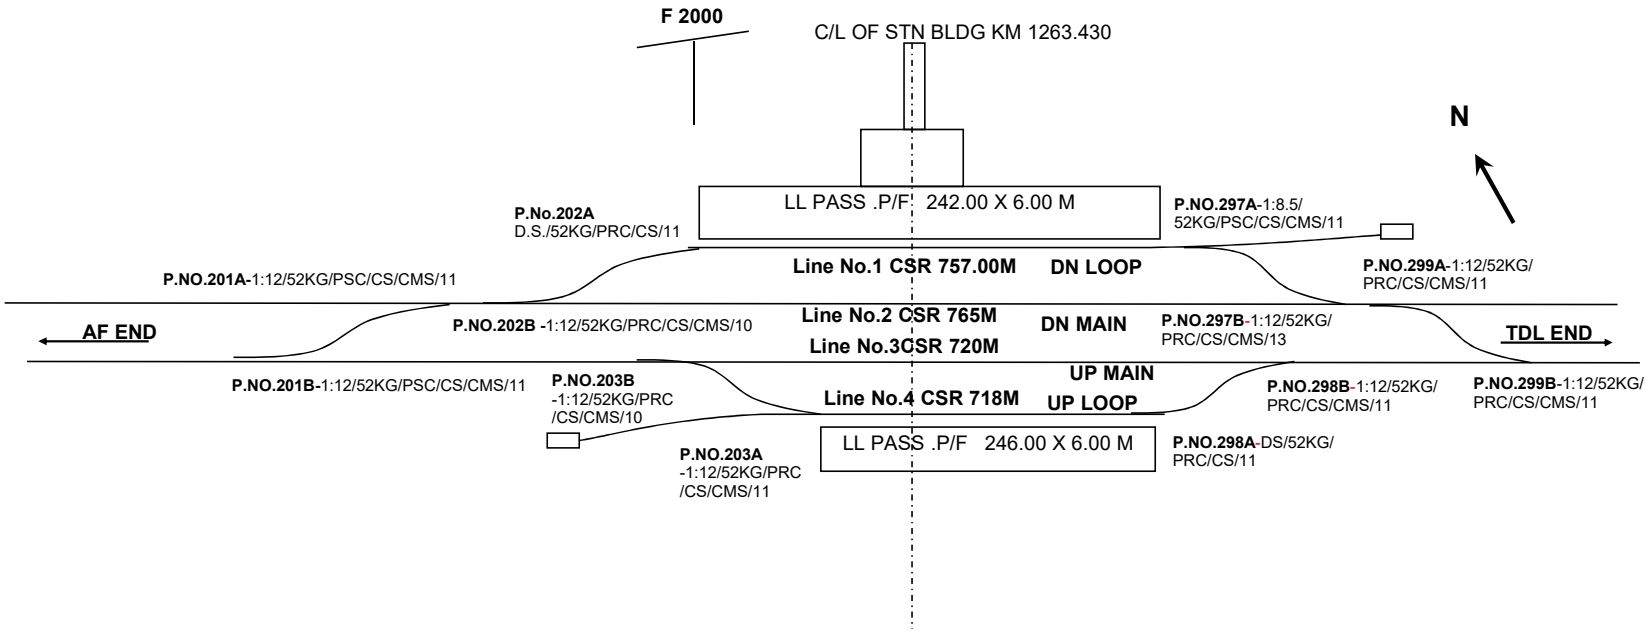

NORTH CENTRAL RAILWAY

AGRA DIVISION

CHHALESAR

NOT TO SCALE

UPDATED UPTO 31.03.2021