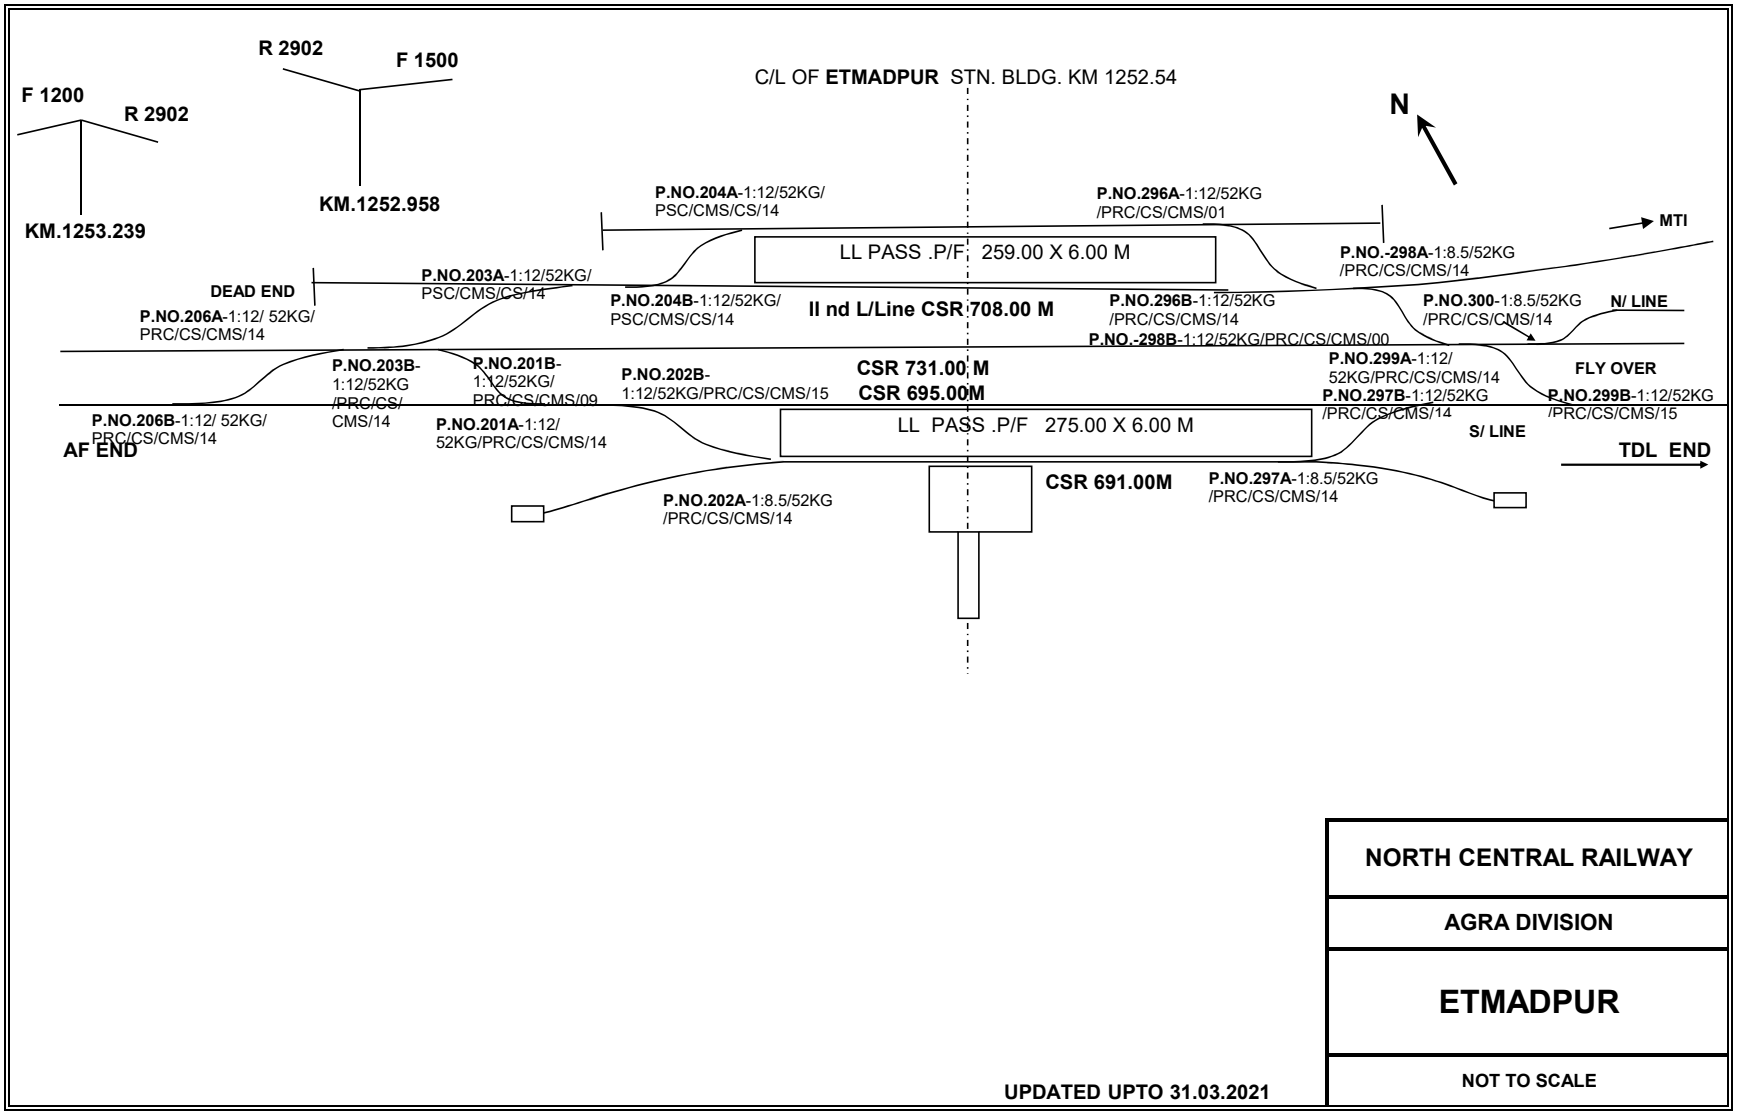

NORTH CENTRAL RAILWAY
AGRA DIVISION
ETMADPUR
NOT TO SCALE

UPDATED UPTO 31.03.2021