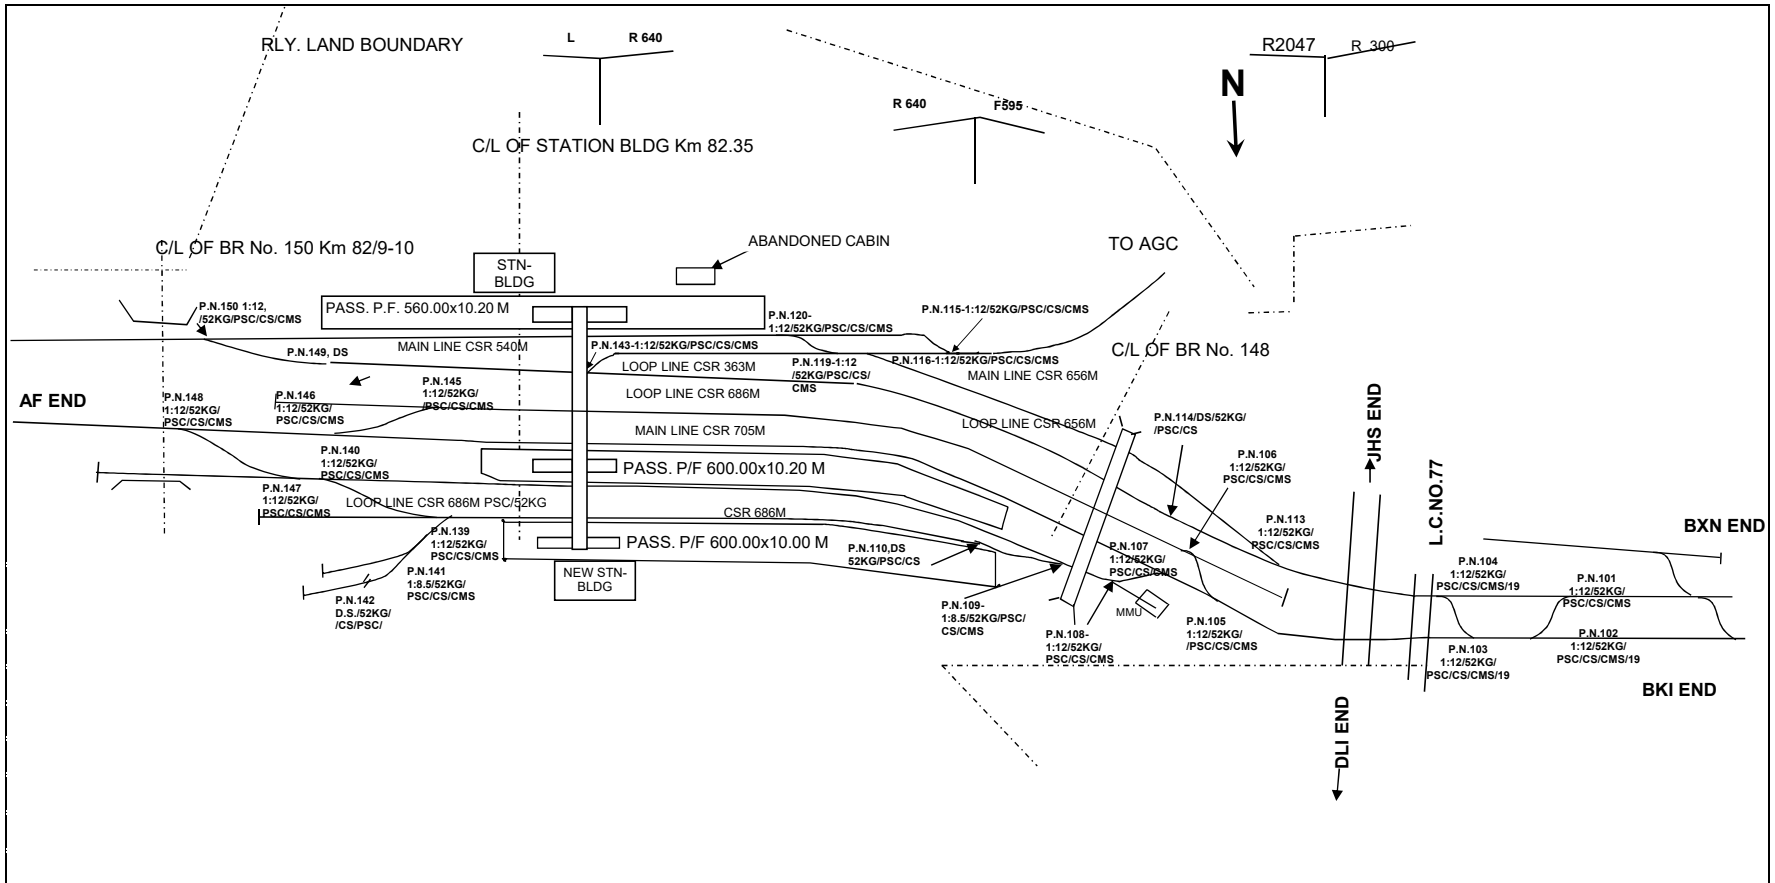

NORTH CENTRAL RAILWAY
AGRA DIVISION
AF-BKI & BXN-JAB SECTION
IDGAH
NOT TO SCALE

UPDATED UPTO 31.03.2021