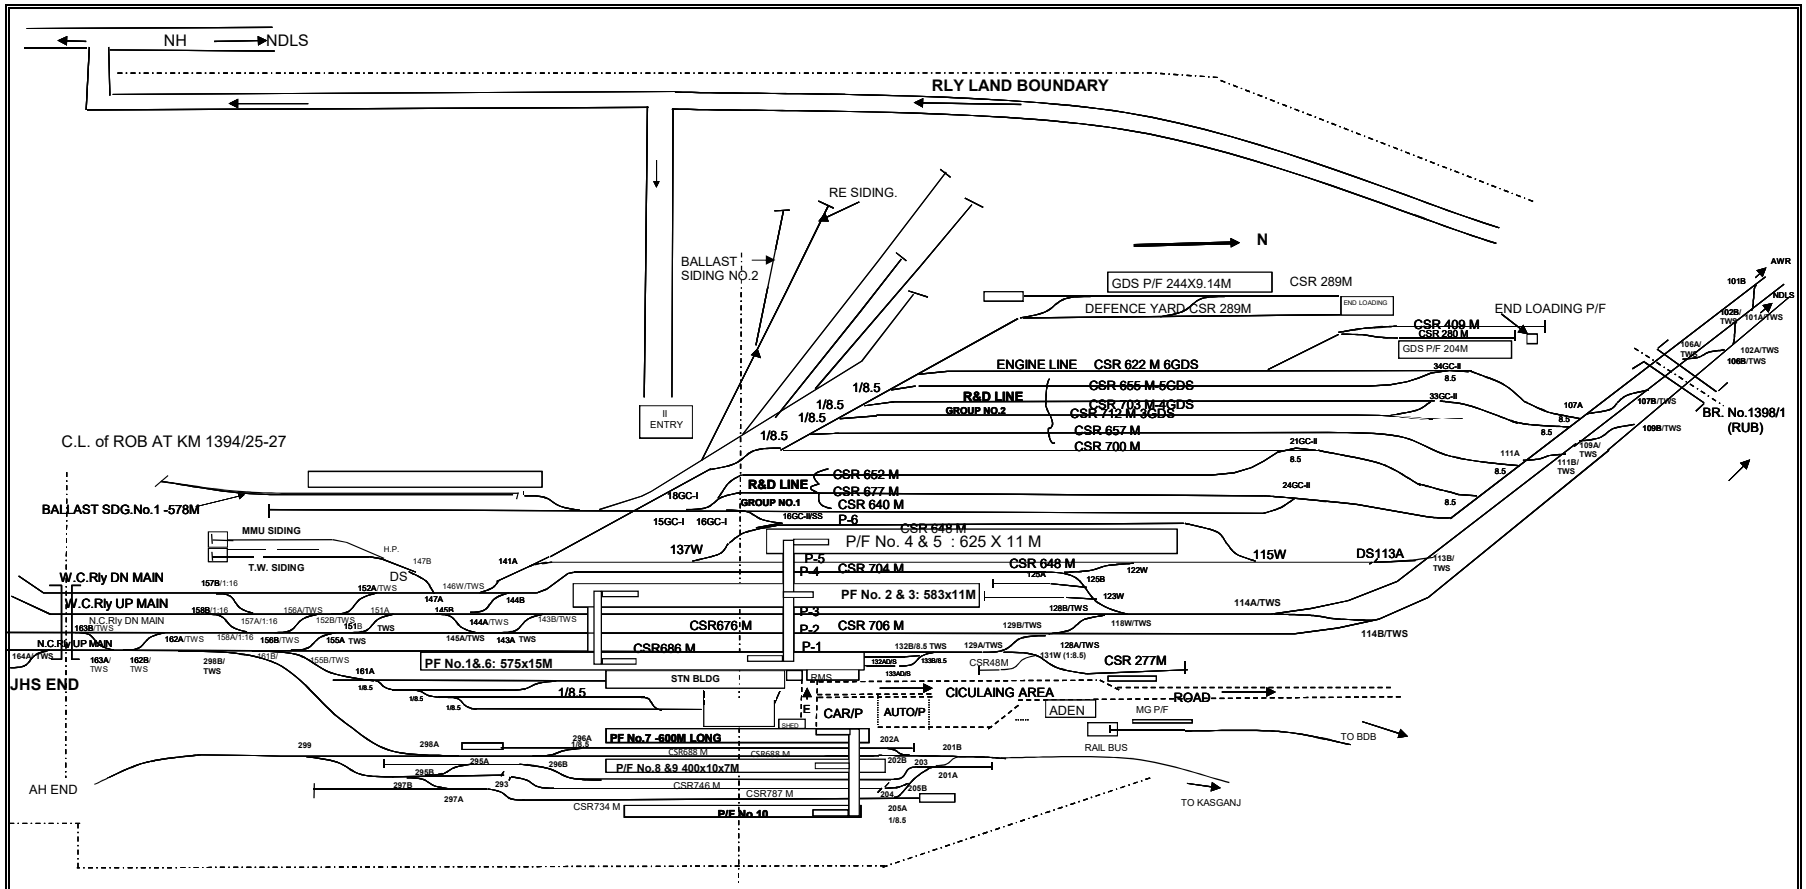

RLY LAND BOUNDARY

C/L OF STN BLDG AT KM 1397.06 as per WTT
C/L OF STN BLDG AT KM 1396.733 (Actual)

UPDATED UPTO 31.03.2021

NORTH CENTRAL RAILWAY
AGRA DIVISION
MATHURA YARD
NOT TO SCALE
DRM(W)AGC/T/SK-