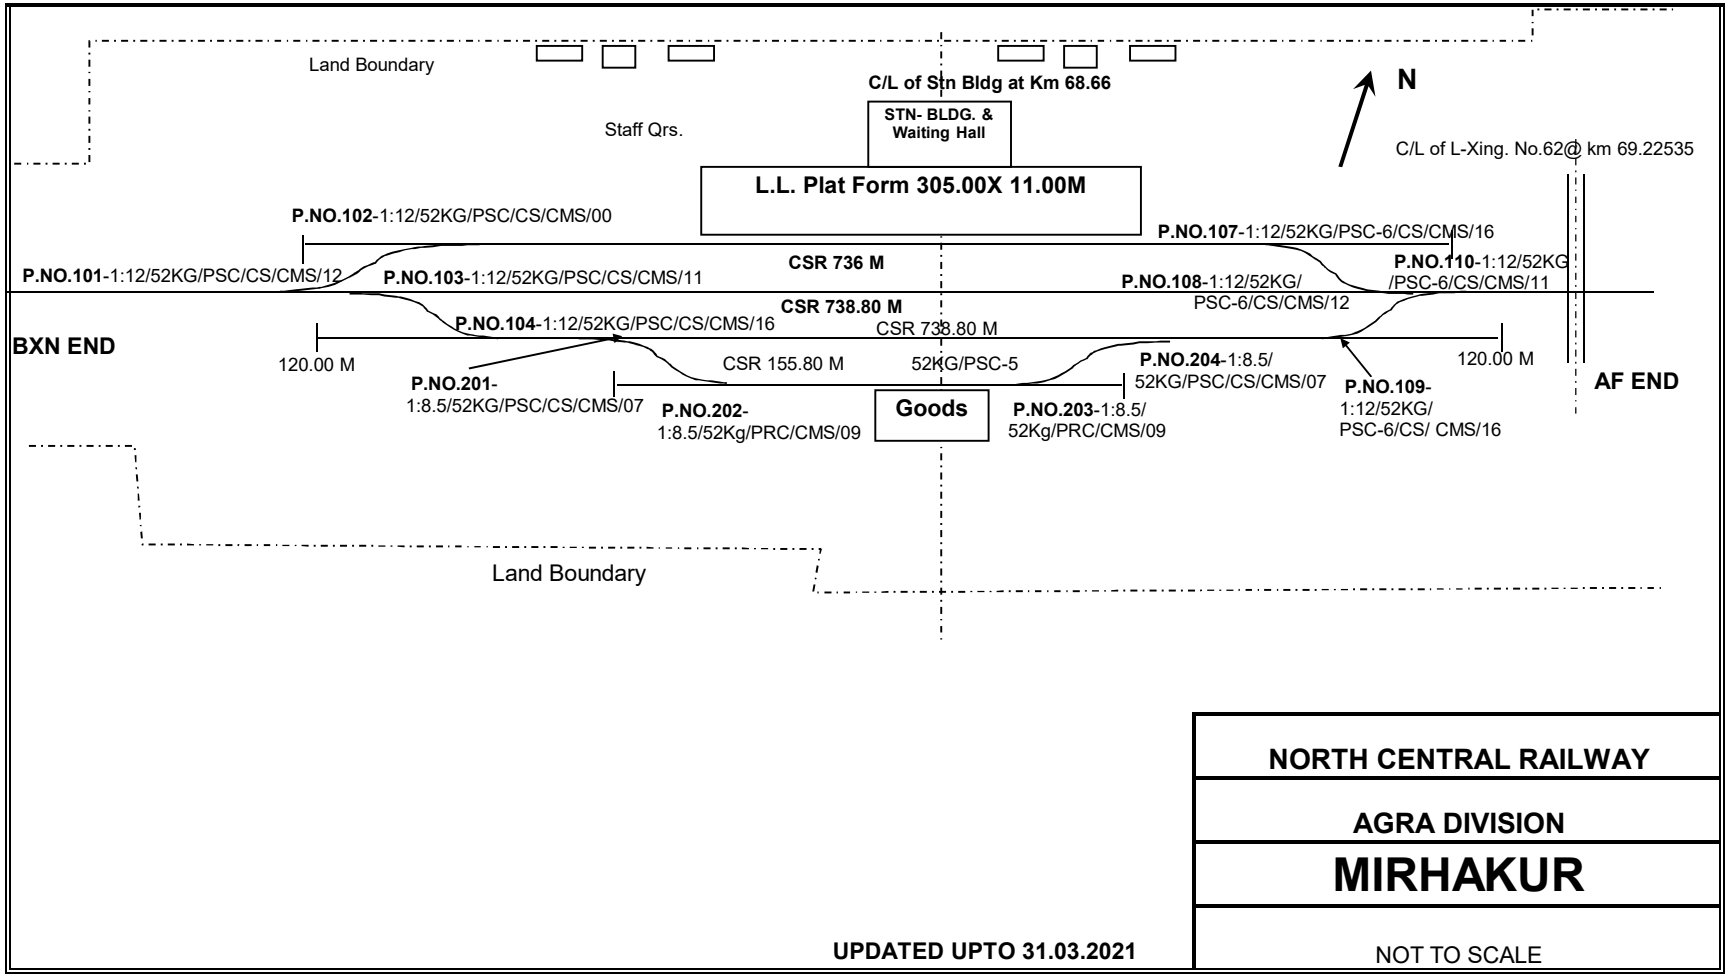

NORTH CENTRAL RAILWAY

AGRA DIVISION

MIRHAKUR

UPDATED UPTO 31.03.2021

NOT TO SCALE