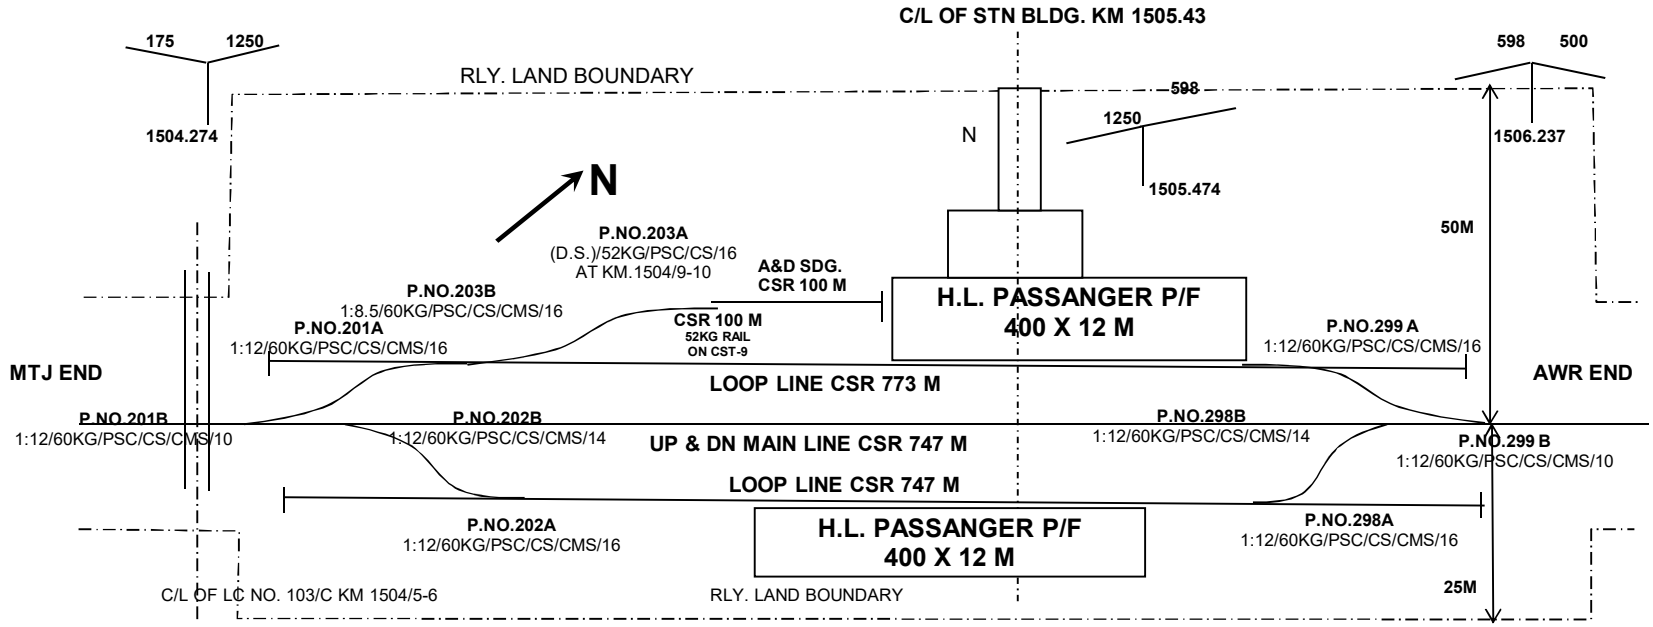

UPDATED UPTO 31.03.2021

NORTH CENTRAL RAILWAY
AGRA DIVISION
MTJ-AWR SECTION
OOTWAD STATION YARD
NOT TO SCALE