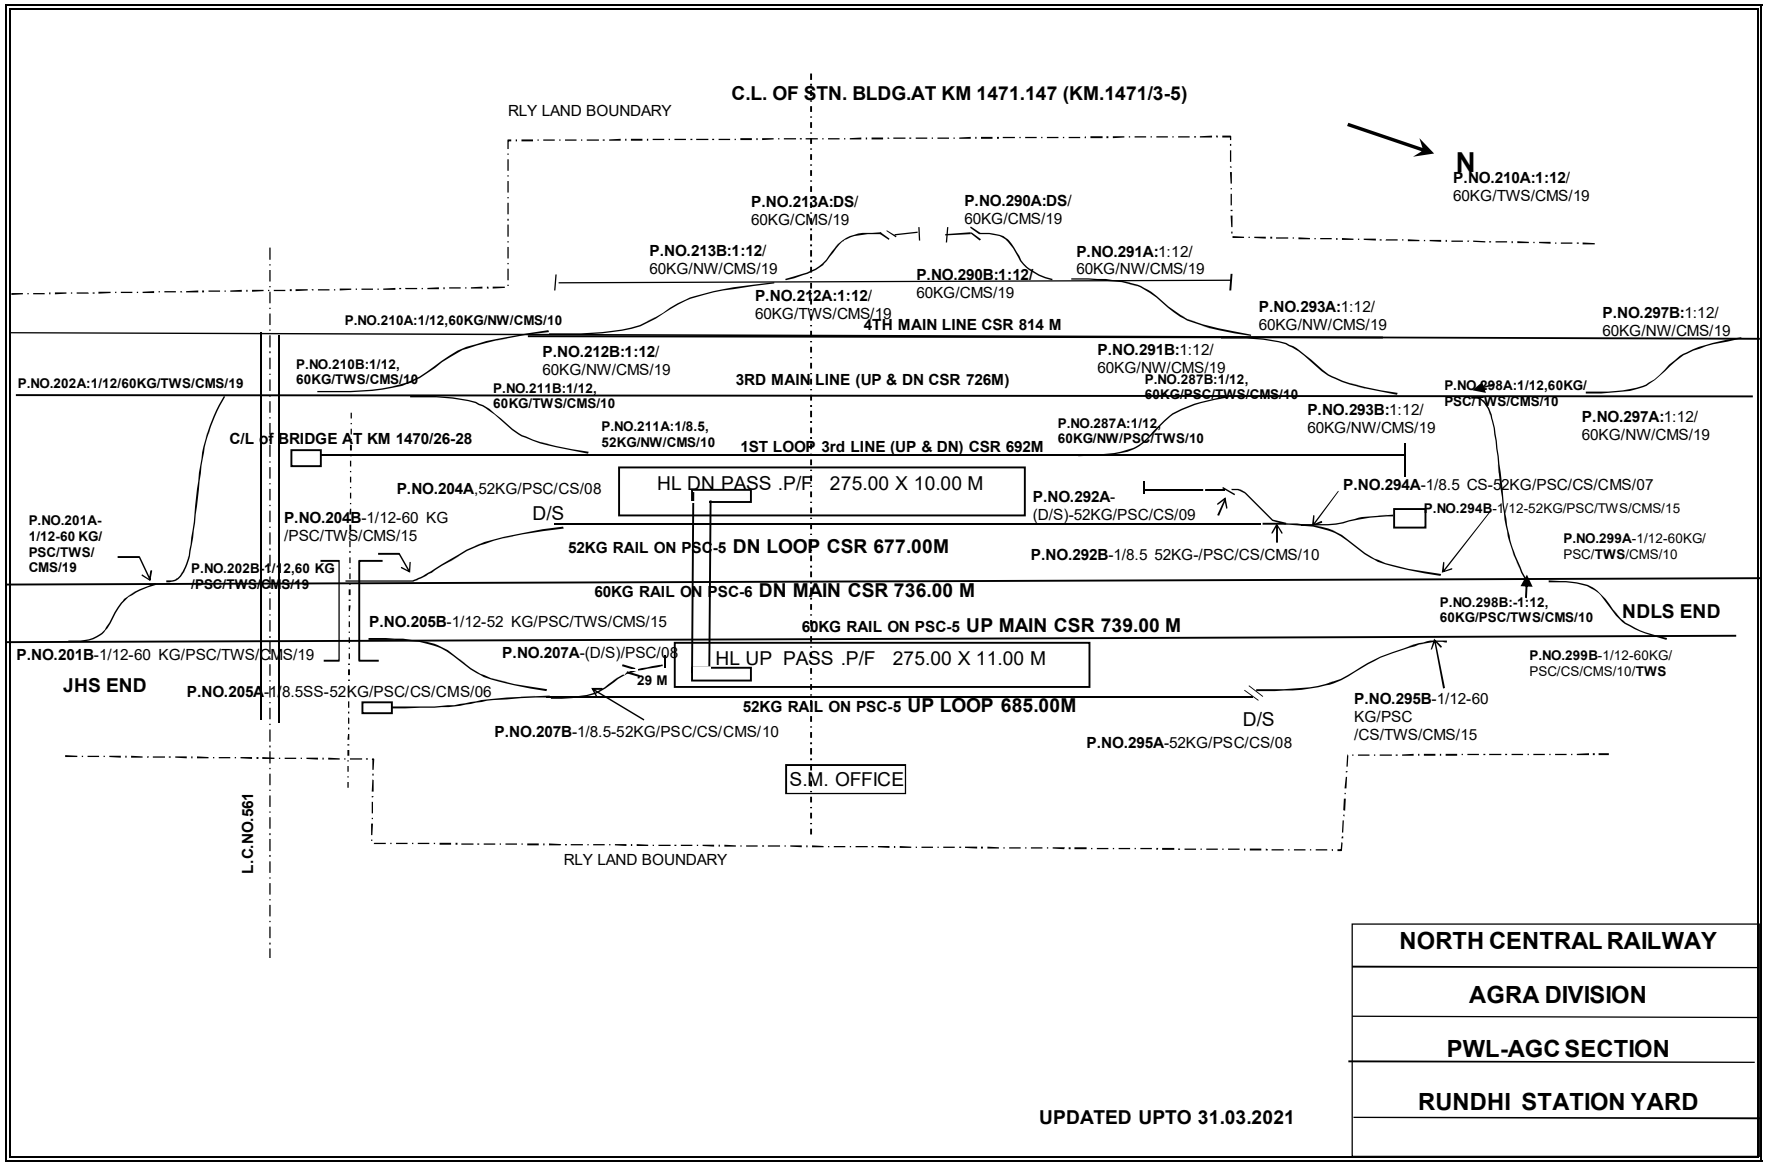

NORTH CENTRAL RAILWAY
AGRA DIVISION
PWL-AGC SECTION
RUNDHI STATION YARD

UPDATED UPTO 31.03.2021