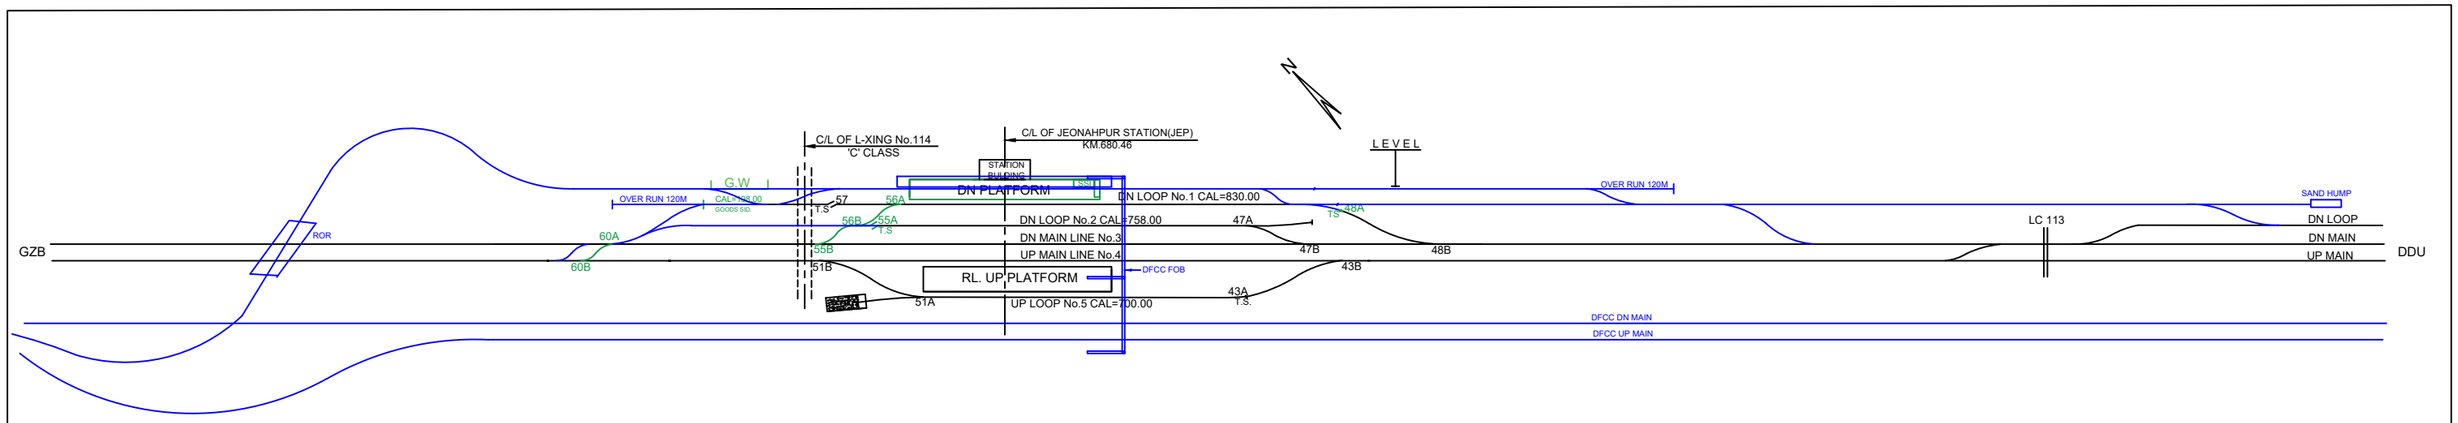

NORTH CENTRAL RAILWAY
PRAYAGRAJ DIVISION
DDU - PRYJ SECTION
JEONATHPUR (JEP) STATION KM.680.46
NOT TO SCALE