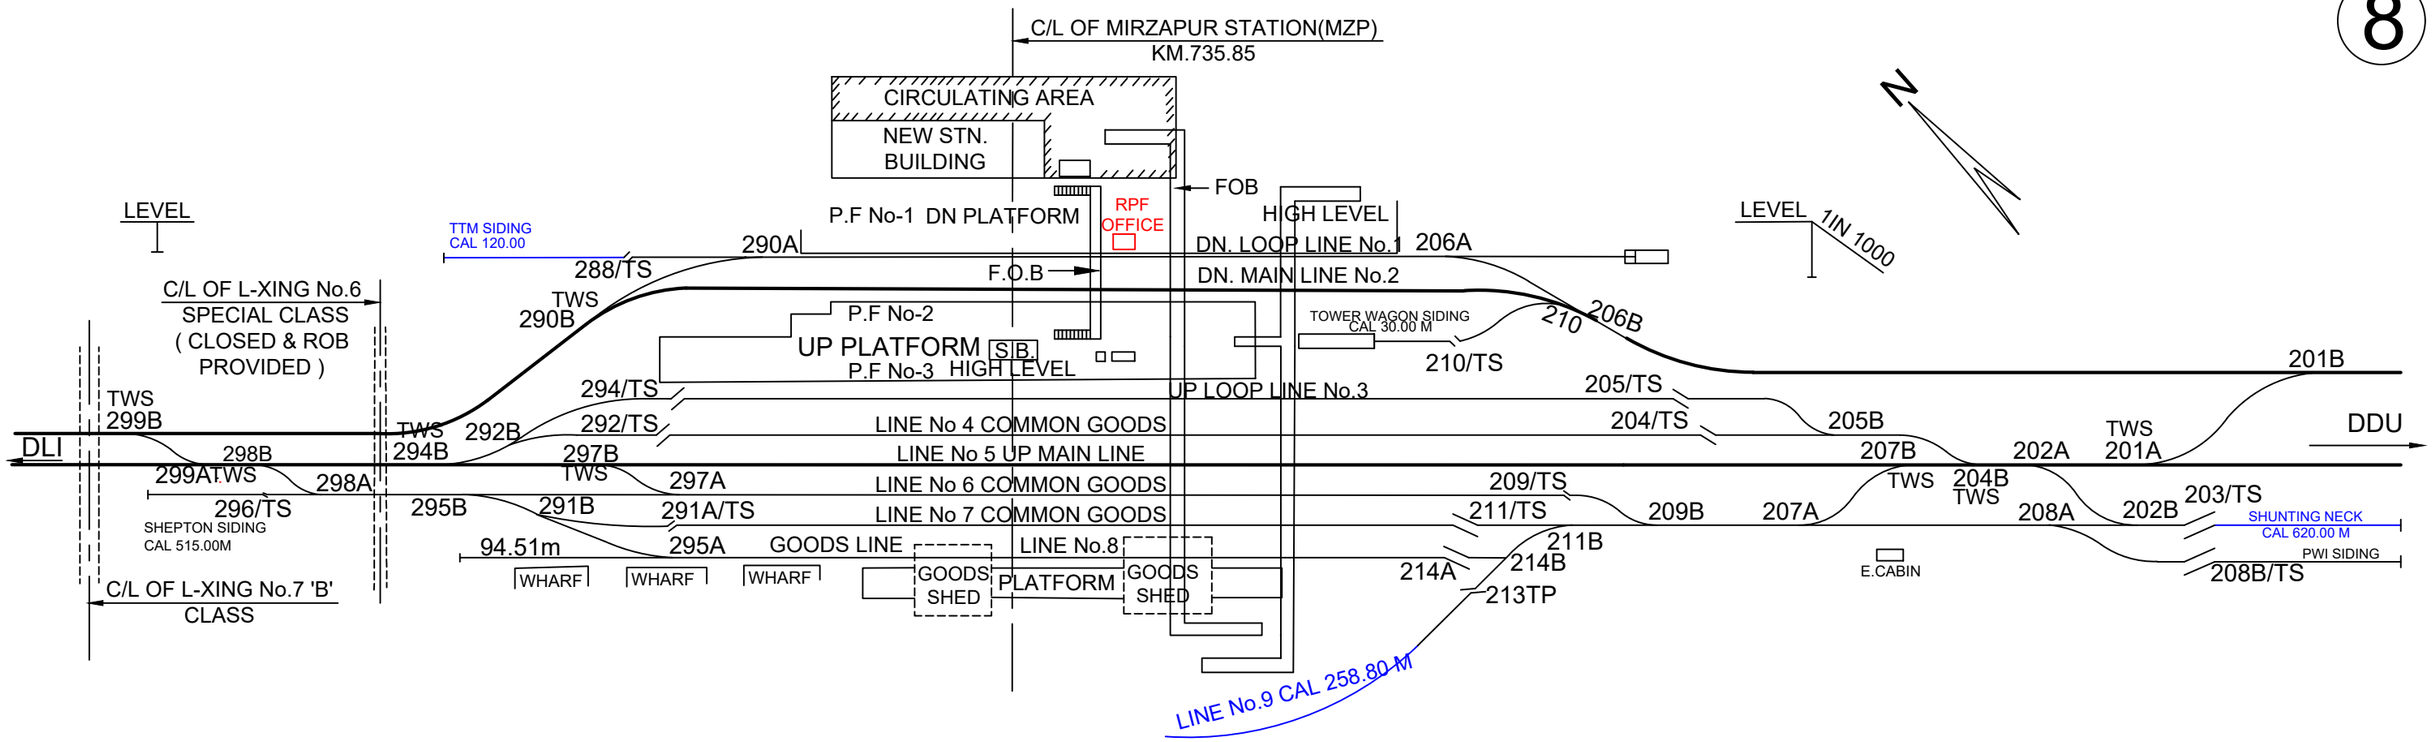

NORTH CENTRAL RAILWAY
PRAYAGRAJ DIVISION
DDU - RYJ SECTION
MIRZAPUR (MZP) STATION KM.735.85
NOT TO SCALE