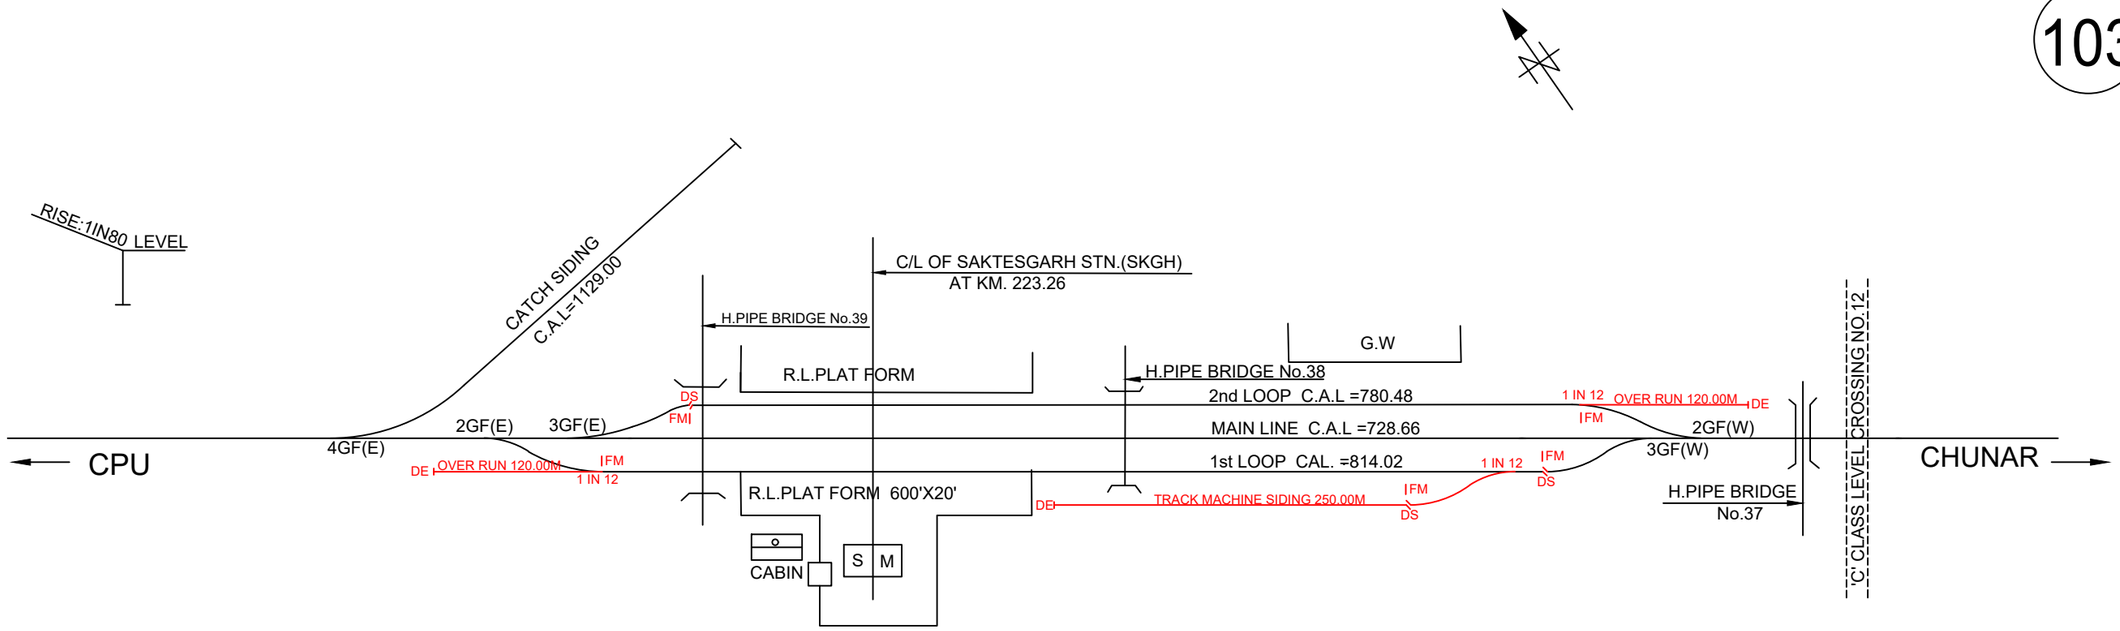


| |
|---|
| NORTH CENTRAL RAILWAY |
| PRAYAGRAJ DIVISION |
| CAR - CPU SECTION |
| SAKTESGARH(SKGH) STATION |
| NOT TO SCALE |