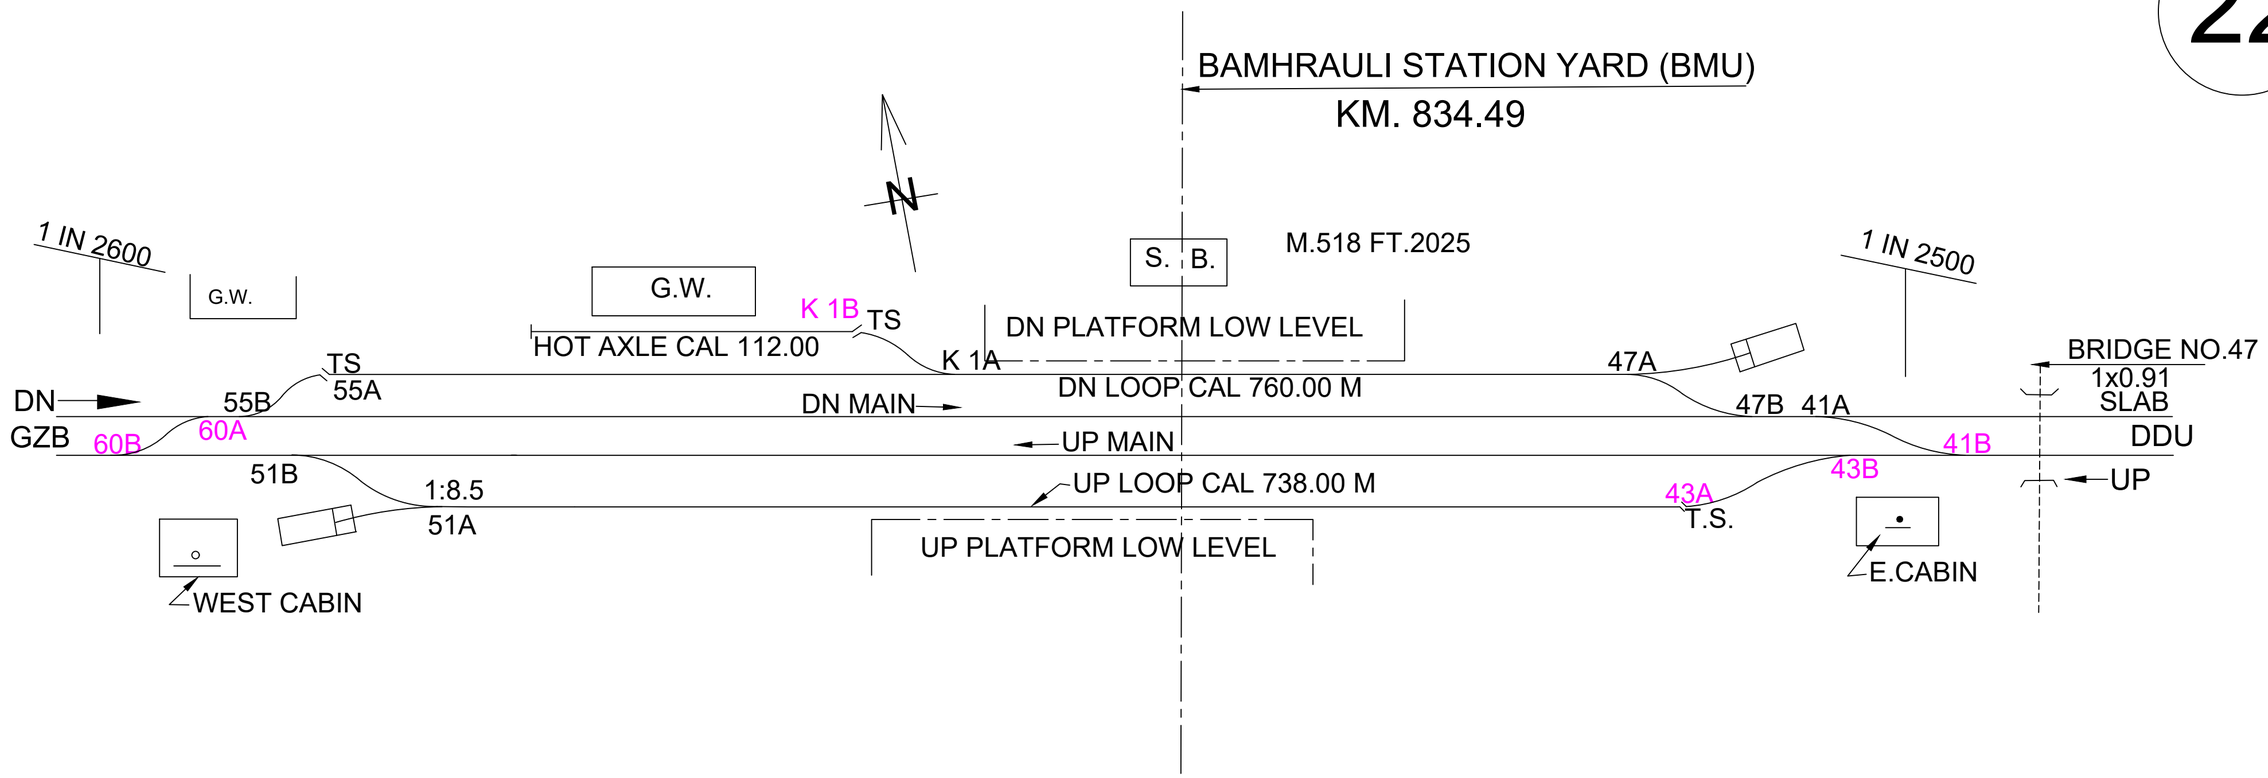

NORTH CENTRAL RAILWAY
PRAYAGRAJ DIVISION
PRYJ - CNB SECTION
BAMHRAULI (BMU)STATION KM.834.49
NOT TO SCALE