135

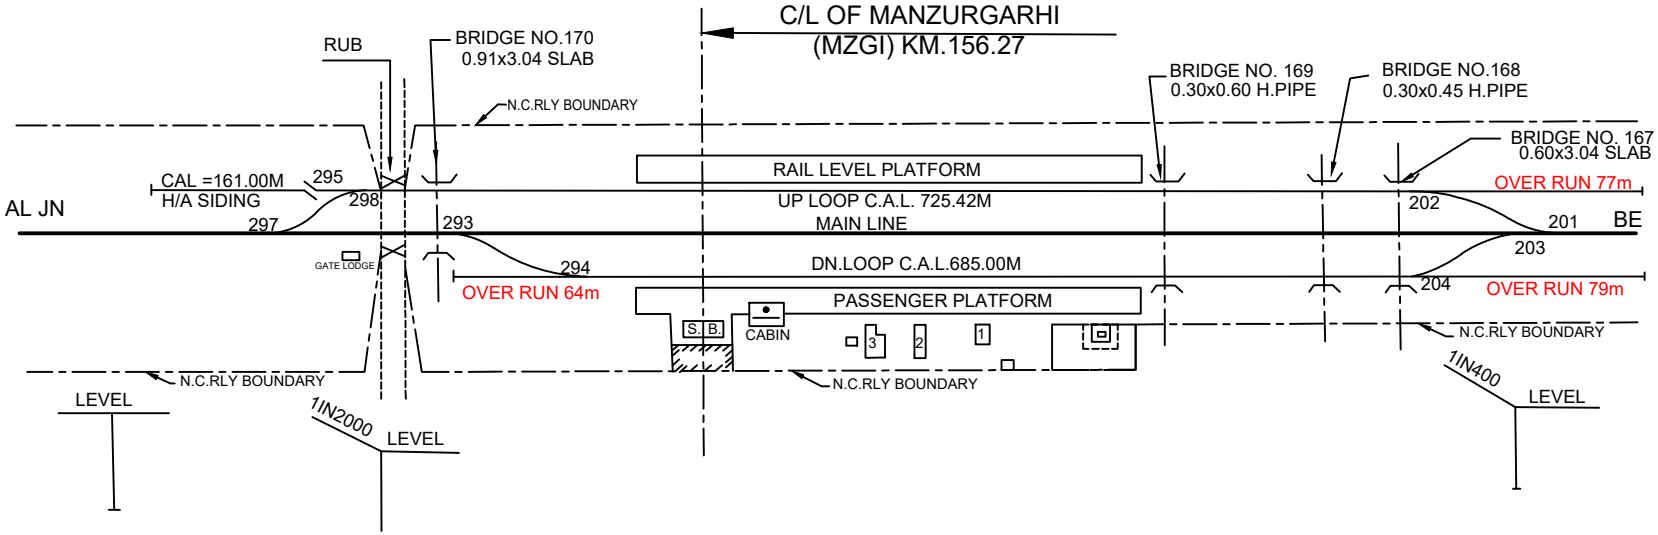

NORTH CENTRAL RAILWAY
PRAYAGRAJ DIVISION
ALJN - BE SECTION
MANZURGARHI (MZGI) STATION KM.156.27
NOT TO SCALE