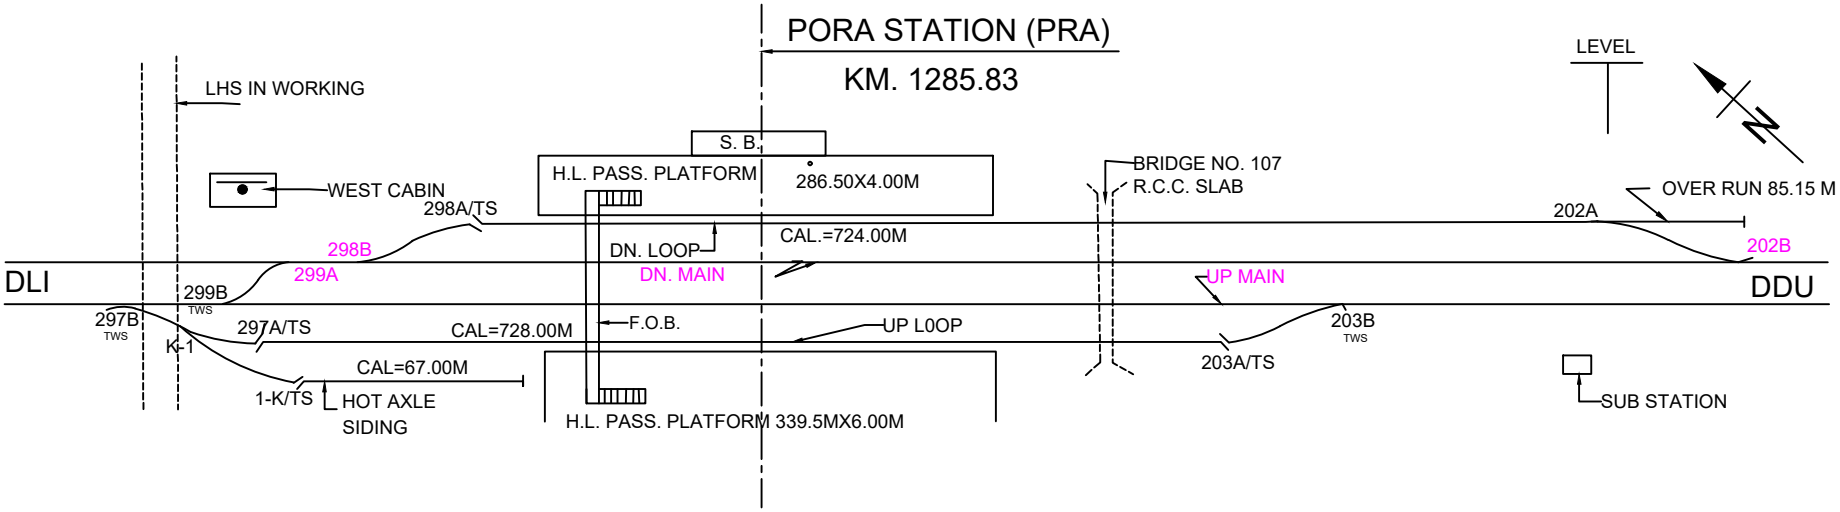

NORTH CENTRAL RAILWAY
PRAYAGRAJ DIVISION
TDL - GZB SECTION
PORA (PRA) STATION KM.1285.83
NOT TO SCALE