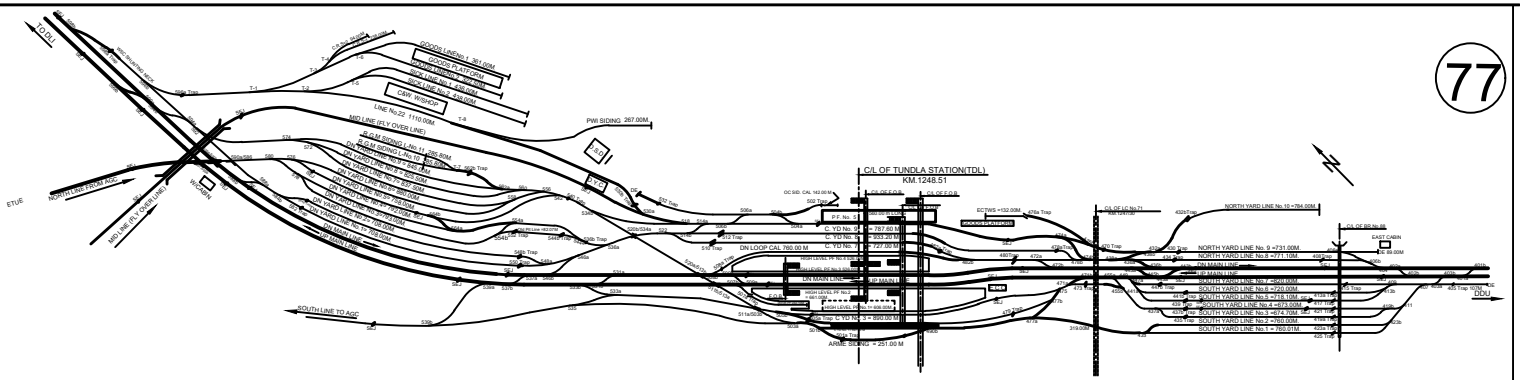

NORTH CENTRAL RAILWAY
PRAYAGRAJ DIVISION
TDL -GZB SECTION
TUNDLA (TDL) STATION KM.1248.51
NOT TO SCALE