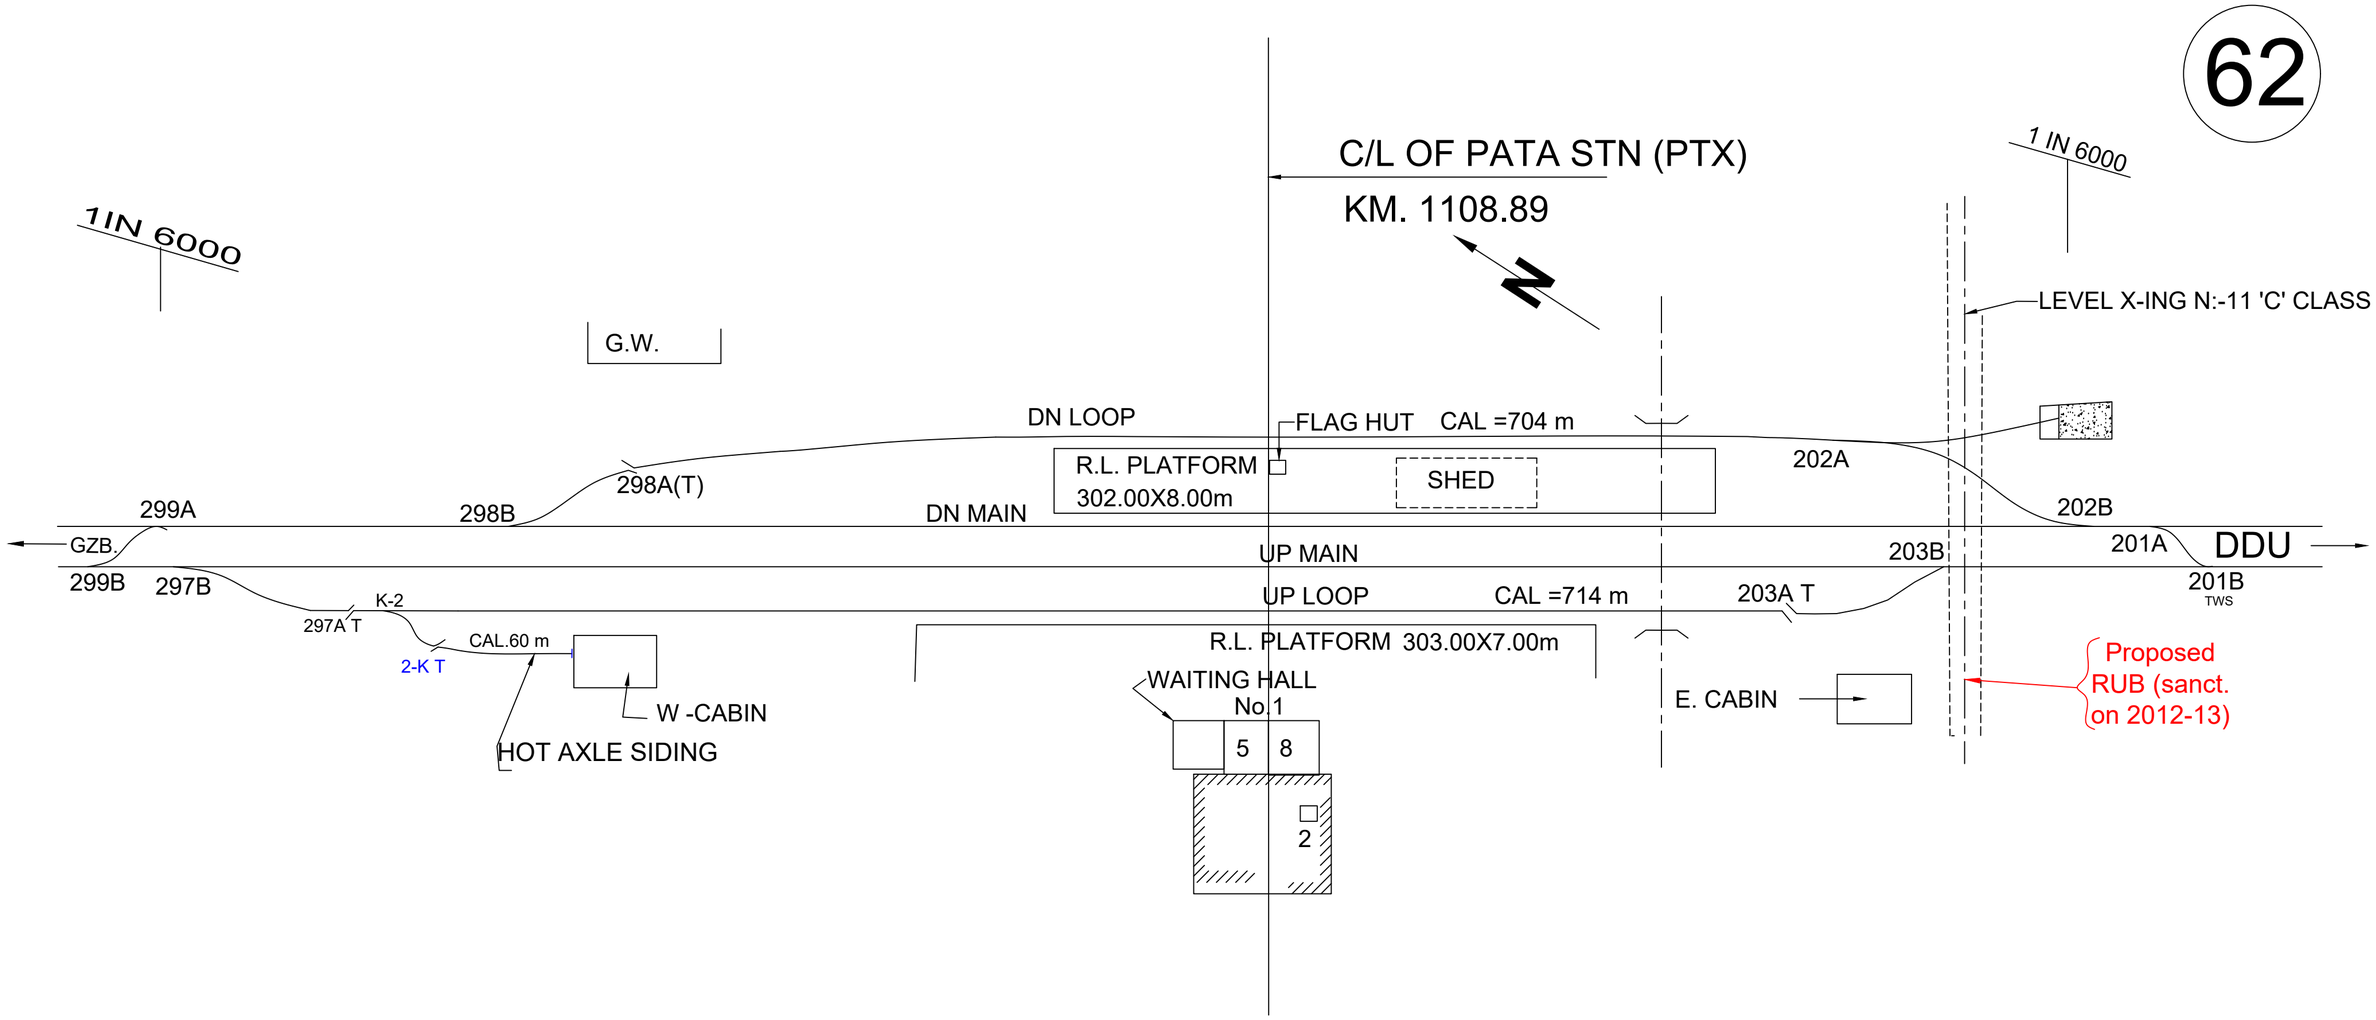

NORTH CENTRAL RAILWAY

PRAYAGRAJ DIVISION

CNB - TDL SECTION

PATA (PTX) STATION
KM.1108.89

NOT TO SCALE