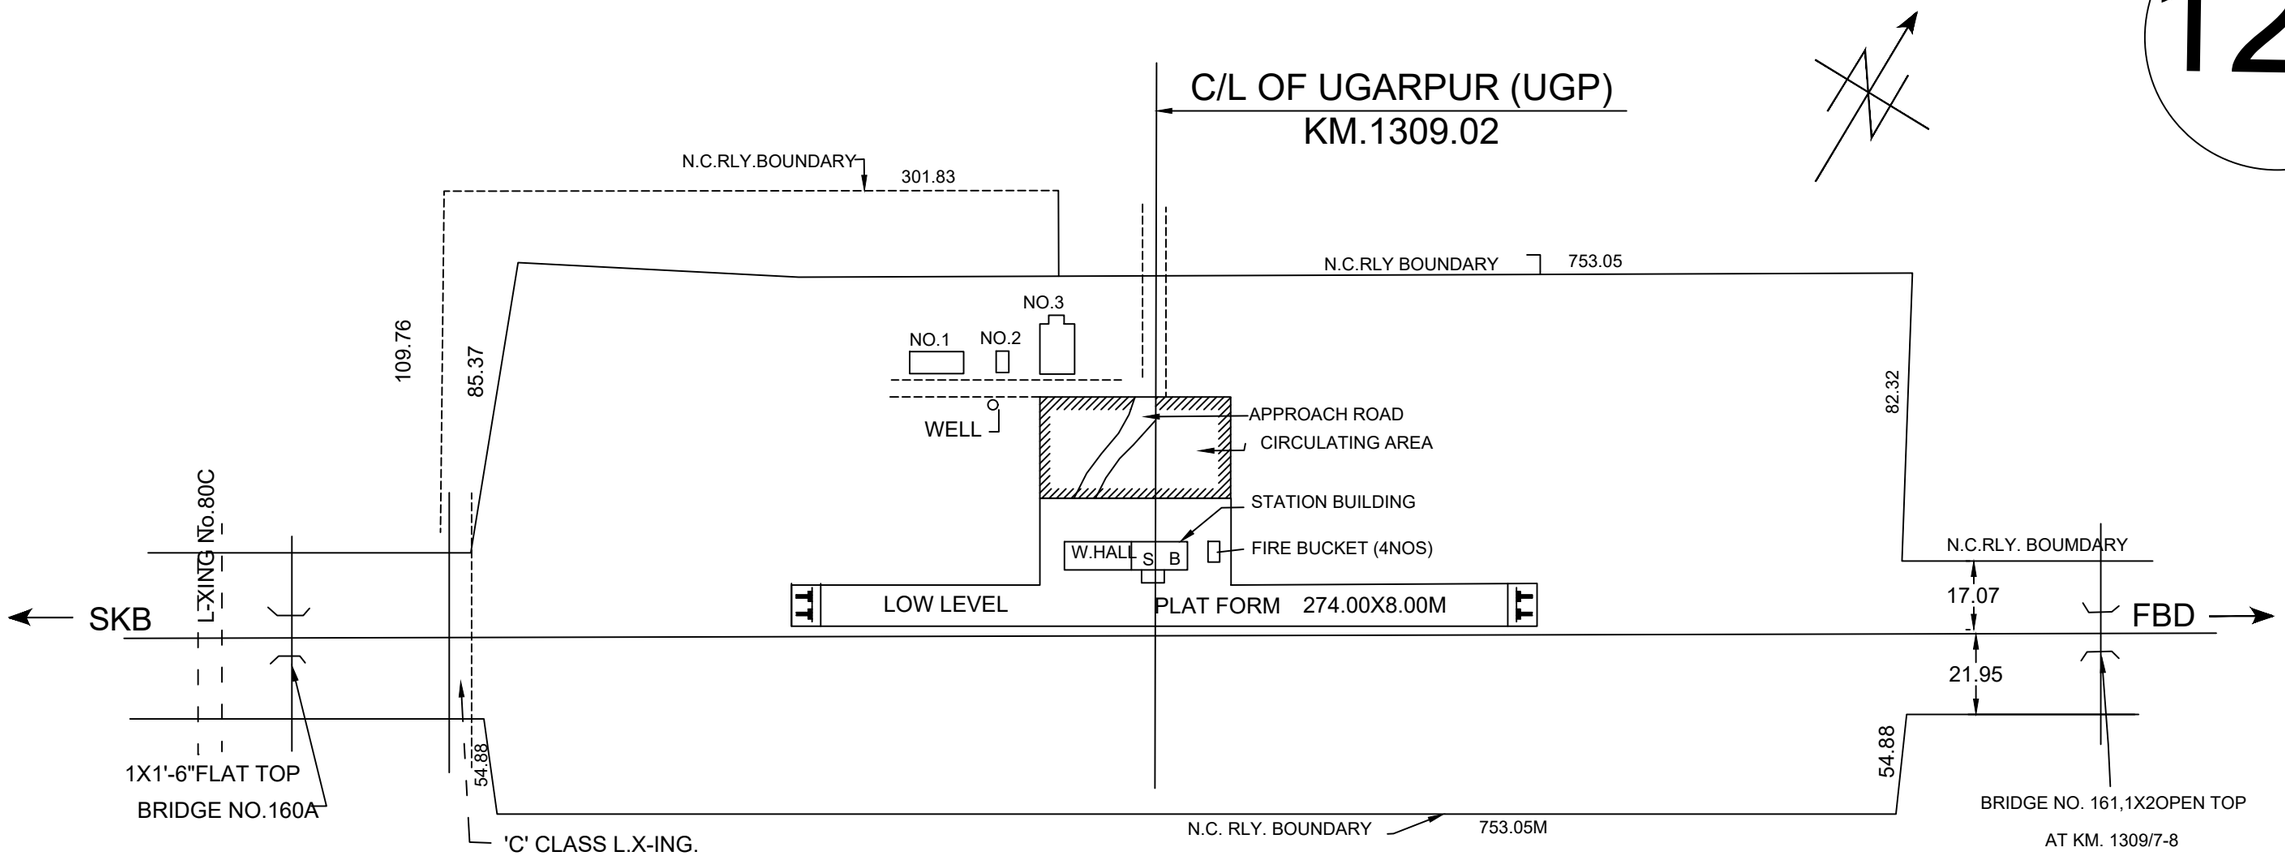

NORTH CENTRAL RAILWAY
PRAYAGRAJ DIVISION
SKB - FBD SECTION
UGARPUR (UGP) STATION KM.1309.02
NOT TO SCALE