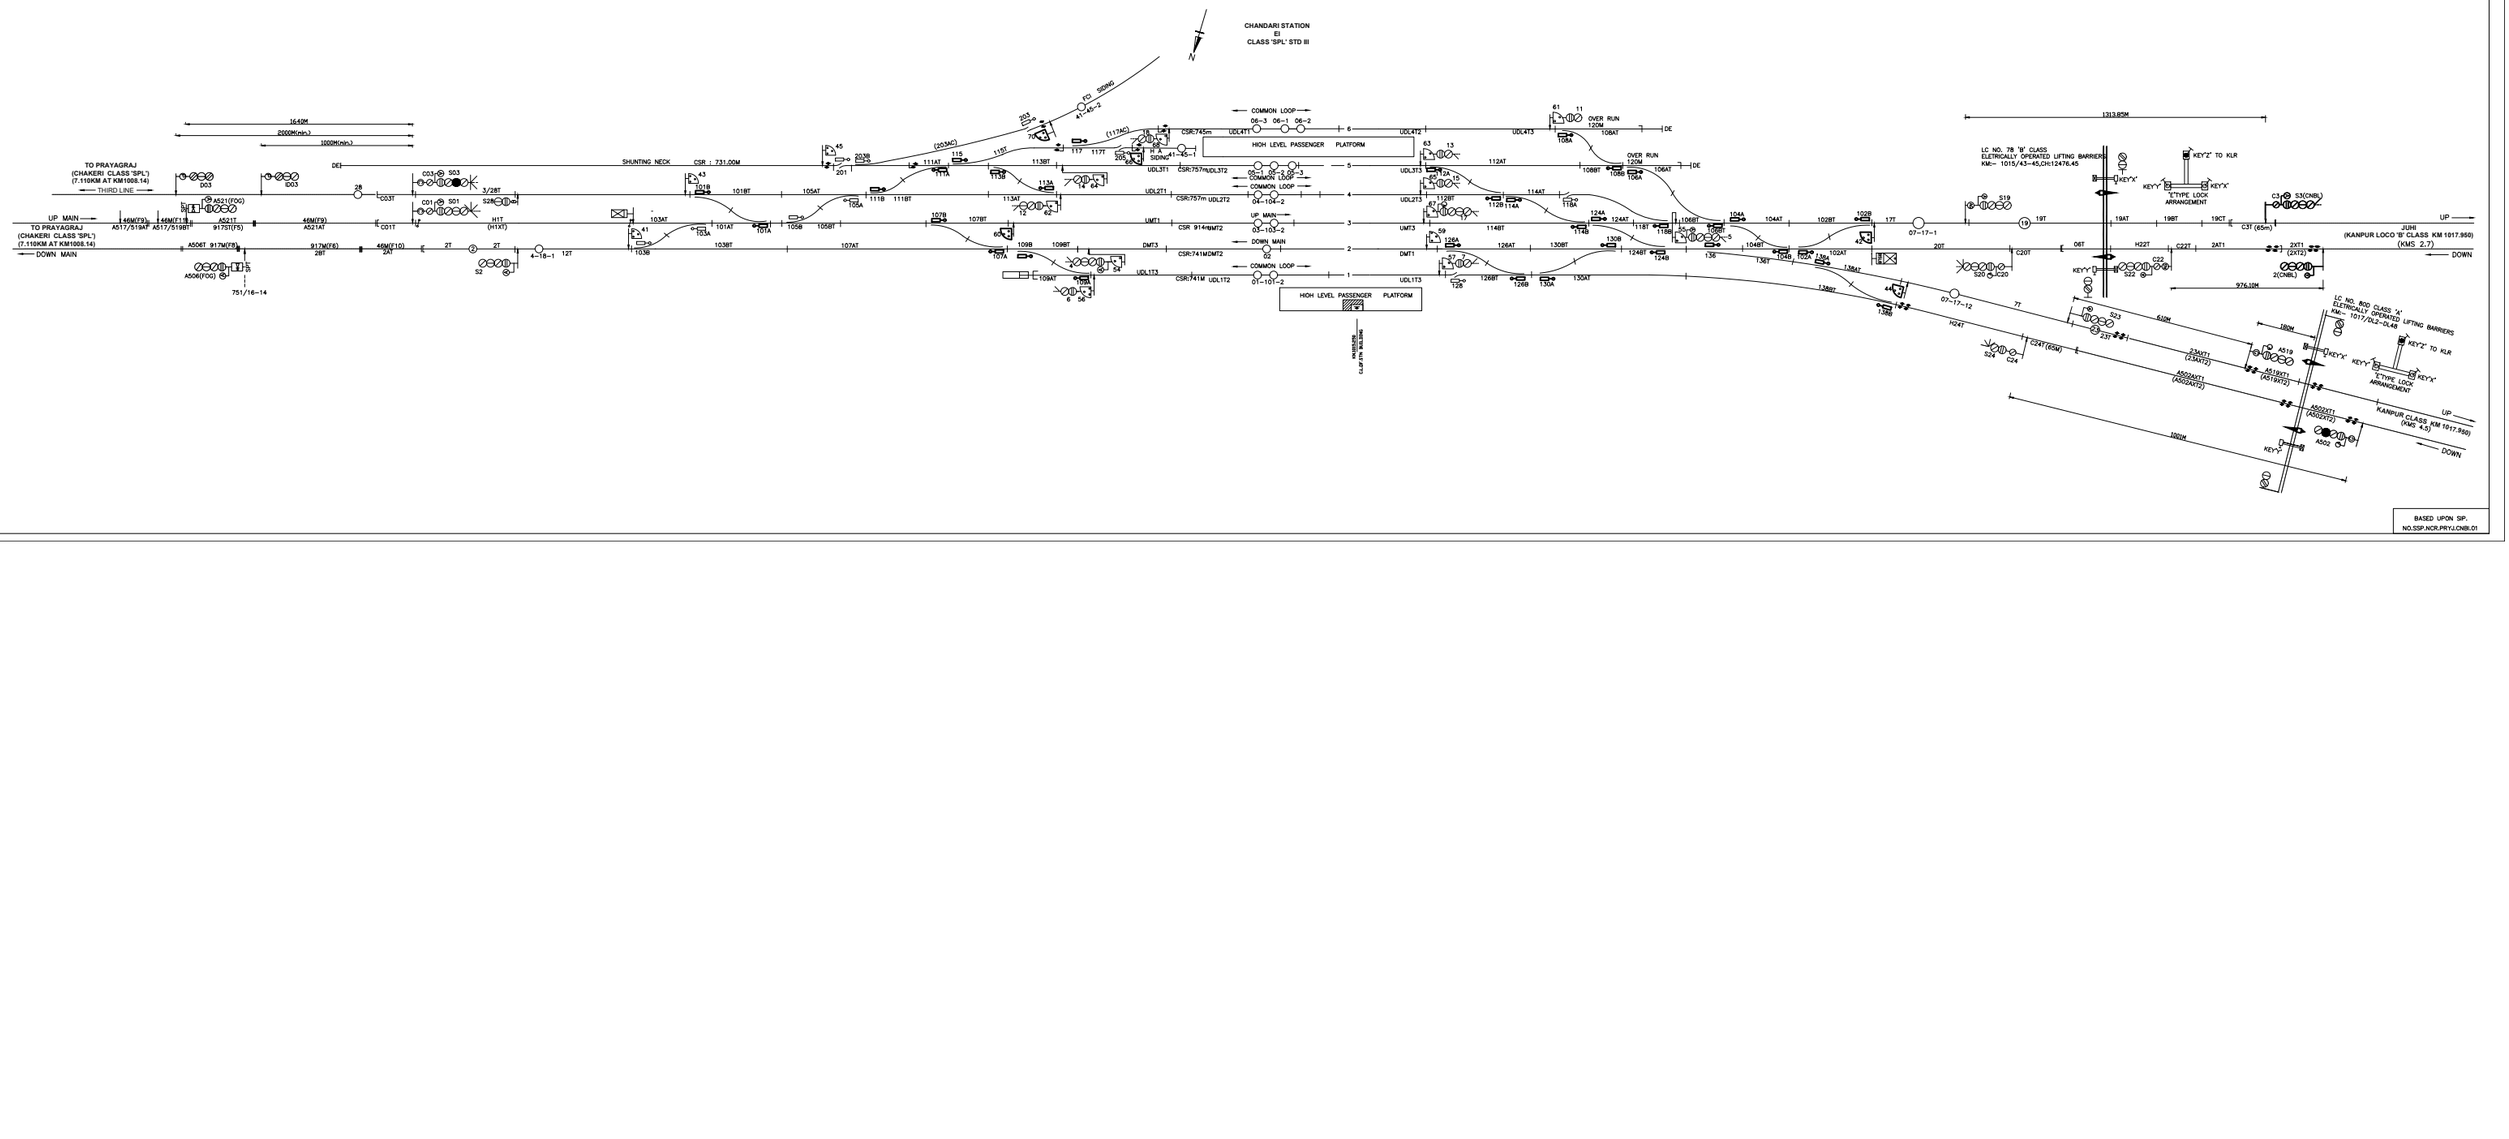
CHANDARI STATION
EI
CLASS 'SPL' STD III
N
1642M
2000M(min.)
1000M(min.)
TO PRAYAGRAJ
(CHAKERI CLASS 'SPL')
(7.110KM AT KM1008.14)
THIRD LINE
UP MAIN
TO PRAYAGRAJ
(CHAKERI CLASS 'SPL')
(7.110KM AT KM1008.14)
DOWN MAIN
SHUNTING NECK
CSR : 731.00M
FCI SIDING
HIGH LEVEL PASSENGER PLATFORM
CSR:745m
CSR:757m/UDL3T2
CSR:757m UDL2T2
CSR :914mUMT2
CSR:741MDMT2
CSR:741M UDL1T2
COMMON LOOP
UP MAIN
DOWN MAIN
OVER RUN 120M
1313.85M
LC NO. 7B 'B' CLASS
ELECTRICALLY OPERATED LIFTING BARRIERS
KM:- 1015/43-45,CH:12476.45
'C'TYPE LOCK ARRANGEMENT
JUHI
(KANPUR LOCO 'B' CLASS KM 1017.950)
(KMS 2.7)
UP
DOWN
97632M
LC NO. 80D CLASS 'A'
ELECTRICALLY OPERATED LIFTING BARRIERS
KM:- 1017/0L2-CL46
KANPUR CLASS KM 1017.950)
(KMS 4.5)
180M
610M
180M
100M
BASED UPON SIP.
NO.SSP.NOR.PRYG.CNBL.01